BETHEL TWP.
MIAMI COUNTY, OHIO

SECTION 4 TOWN 2 RANGE 9
NW 1/4

PARCEL NUMBER
A01-_____

PLAT 7-A

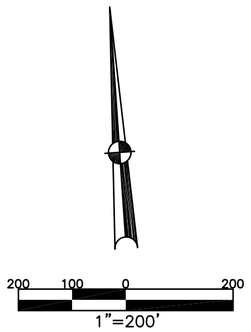

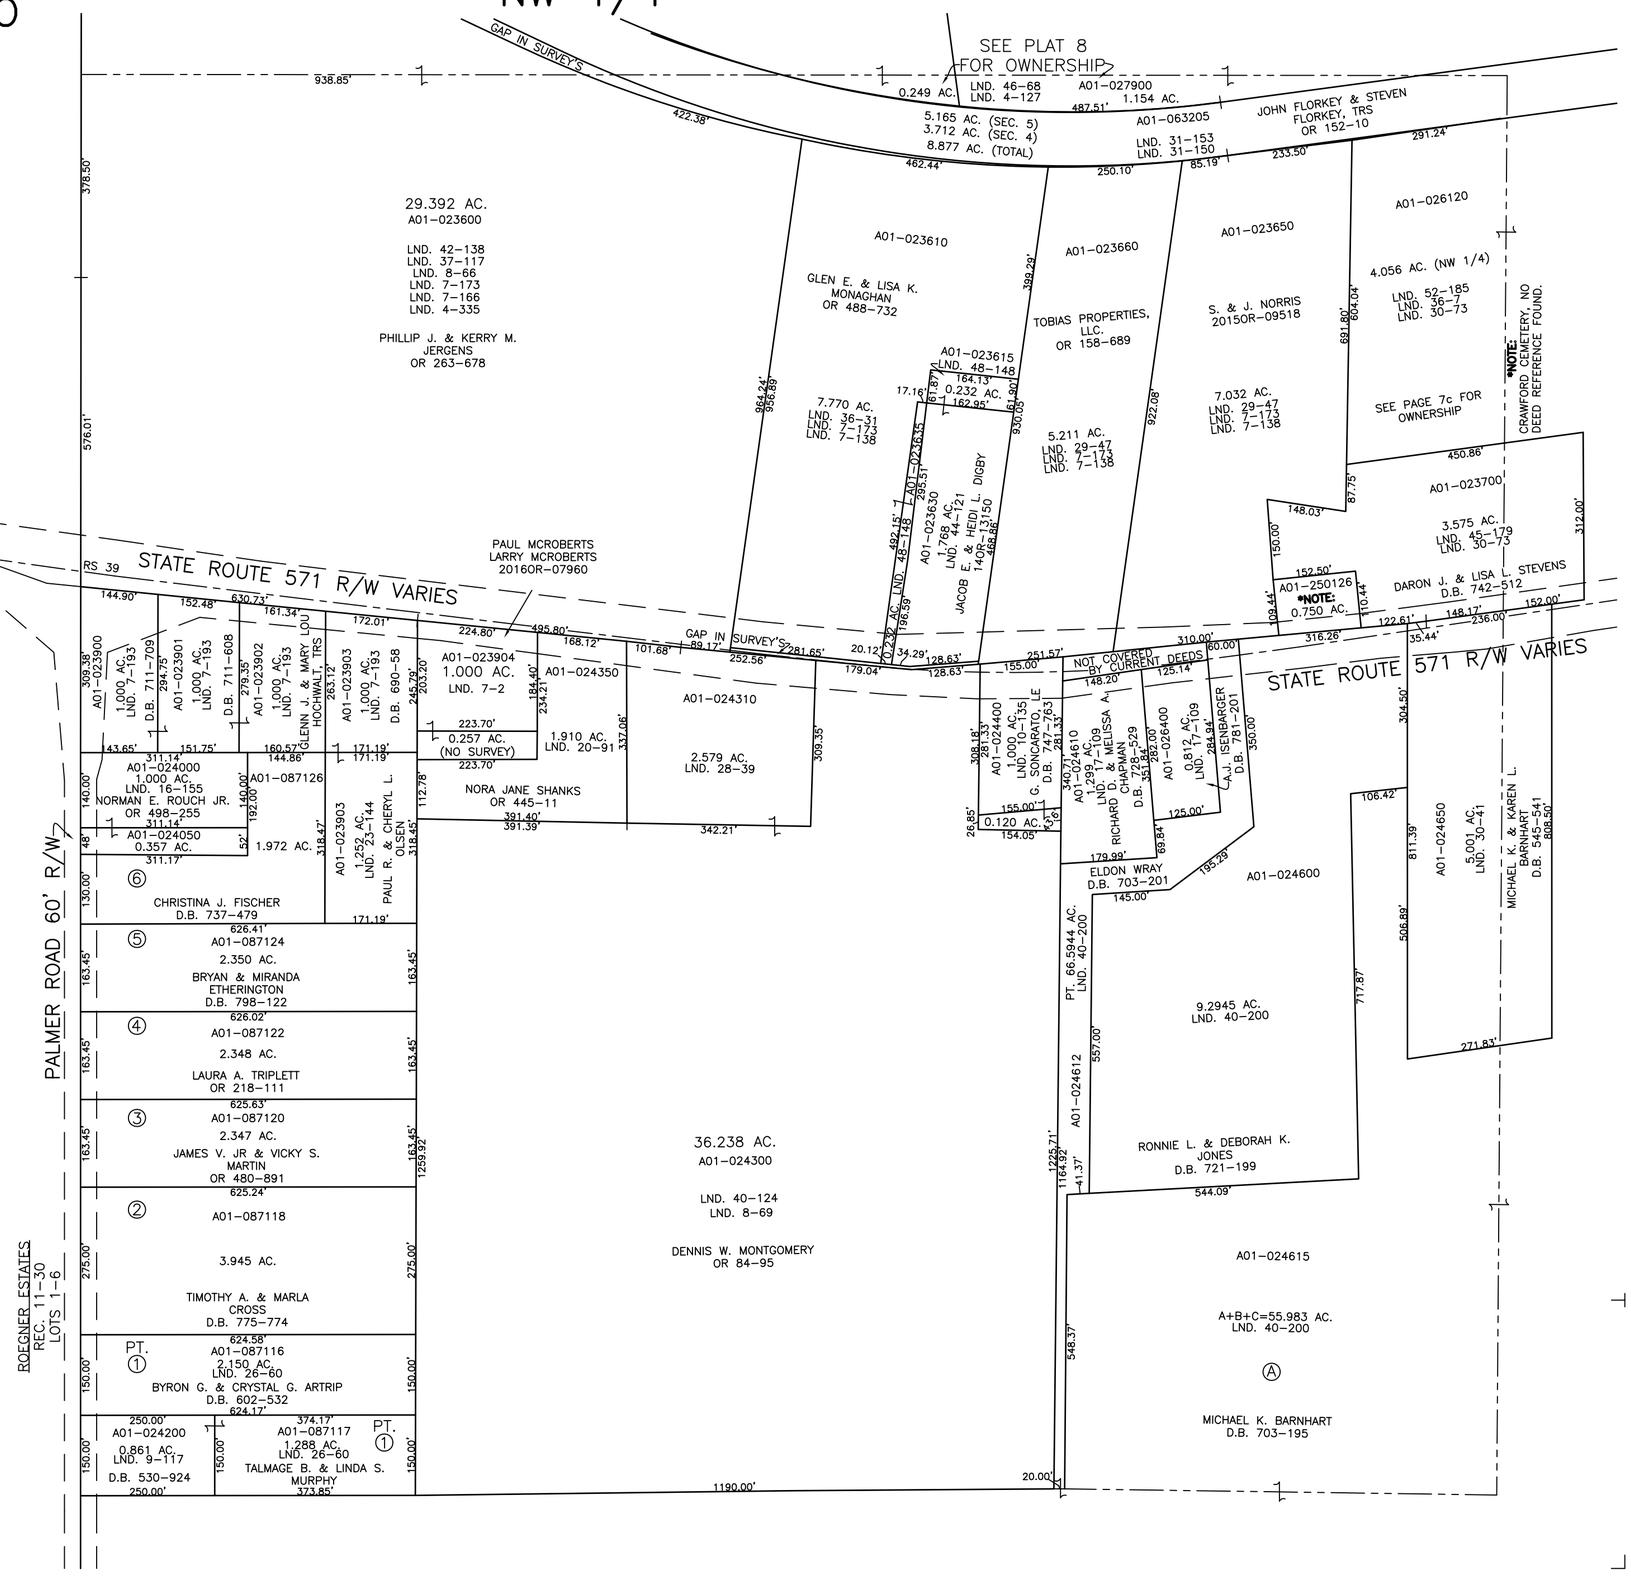

ABBREVIATION LEGEND

20140R-07759	= RECORDER'S DOCUMENT NUMBER
OR 257-619	= OFFICIAL RECORD 257 PAGE 619
D.B. 613-172	= DEED BOOK 613, PAGE 172
REC. 15-72	= RECORDER'S PLAT BOOK 15, PAGE 72
LND. 33-15	= LAND SURVEY VOLUME 33, PAGE 15
LOT 19-12	= LOT SURVEY VOLUME 19, PAGE 12
R.R. 8-29	= ROAD RECORD VOLUME 8, PAGE 29
R/W	= RIGHT OF WAY
℄	= CENTERLINE
AC.	= ACRES
TWP.	= TOWNSHIP
TR.	= TRACT
②	= LOT CREATED BY RECORDER'S PLAT

LINE LEGEND

- Blow-up Boundary
- Property Line
- Lot Split Line
- Section Line
- Centerline
- Right-of-Way Line
- Corporation Line

SURVEY INDEX

LND. 2-87	LND. 29-47	REC. 11-30
LND. 2-183	LND. 30-41	RS 39
LND. 4-127	LND. 30-73	
LND. 4-335	LND. 31-150	
LND. 7-2	LND. 31-153	
LND. 7-138	LND. 36-7	
LND. 7-166	LND. 36-31	
LND. 7-173	LND. 37-117	
LND. 7-193	LND. 37-137	
LND. 8-66	LND. 40-124	
LND. 8-69	LND. 40-200	
LND. 9-177	LND. 42-138	
LND. 10-135	LND. 44-121	
LND. 16-155	LND. 45-179	
LND. 17-109	LND. 46-68	
LND. 20-91	LND. 48-148	
LND. 23-144	LND. 52-185	
LND. 26-60		
LND. 28-14		

PREPARED BY: MIAMI COUNTY ENGINEER'S MAP DEPARTMENT
PAUL P. HUELSKAMP, P.E., P.S., COUNTY ENGINEER
DATE: JULY 7, 2015 MB

REVISED: JULY 15, 2016 MB