BETHEL TWP.
MIAMI COUNTY, OHIO

SECTION 4 TOWN 2 RANGE 9
NORTHEAST QUARTER

PARCEL NUMBER
A01-_____

PLAT 7-C

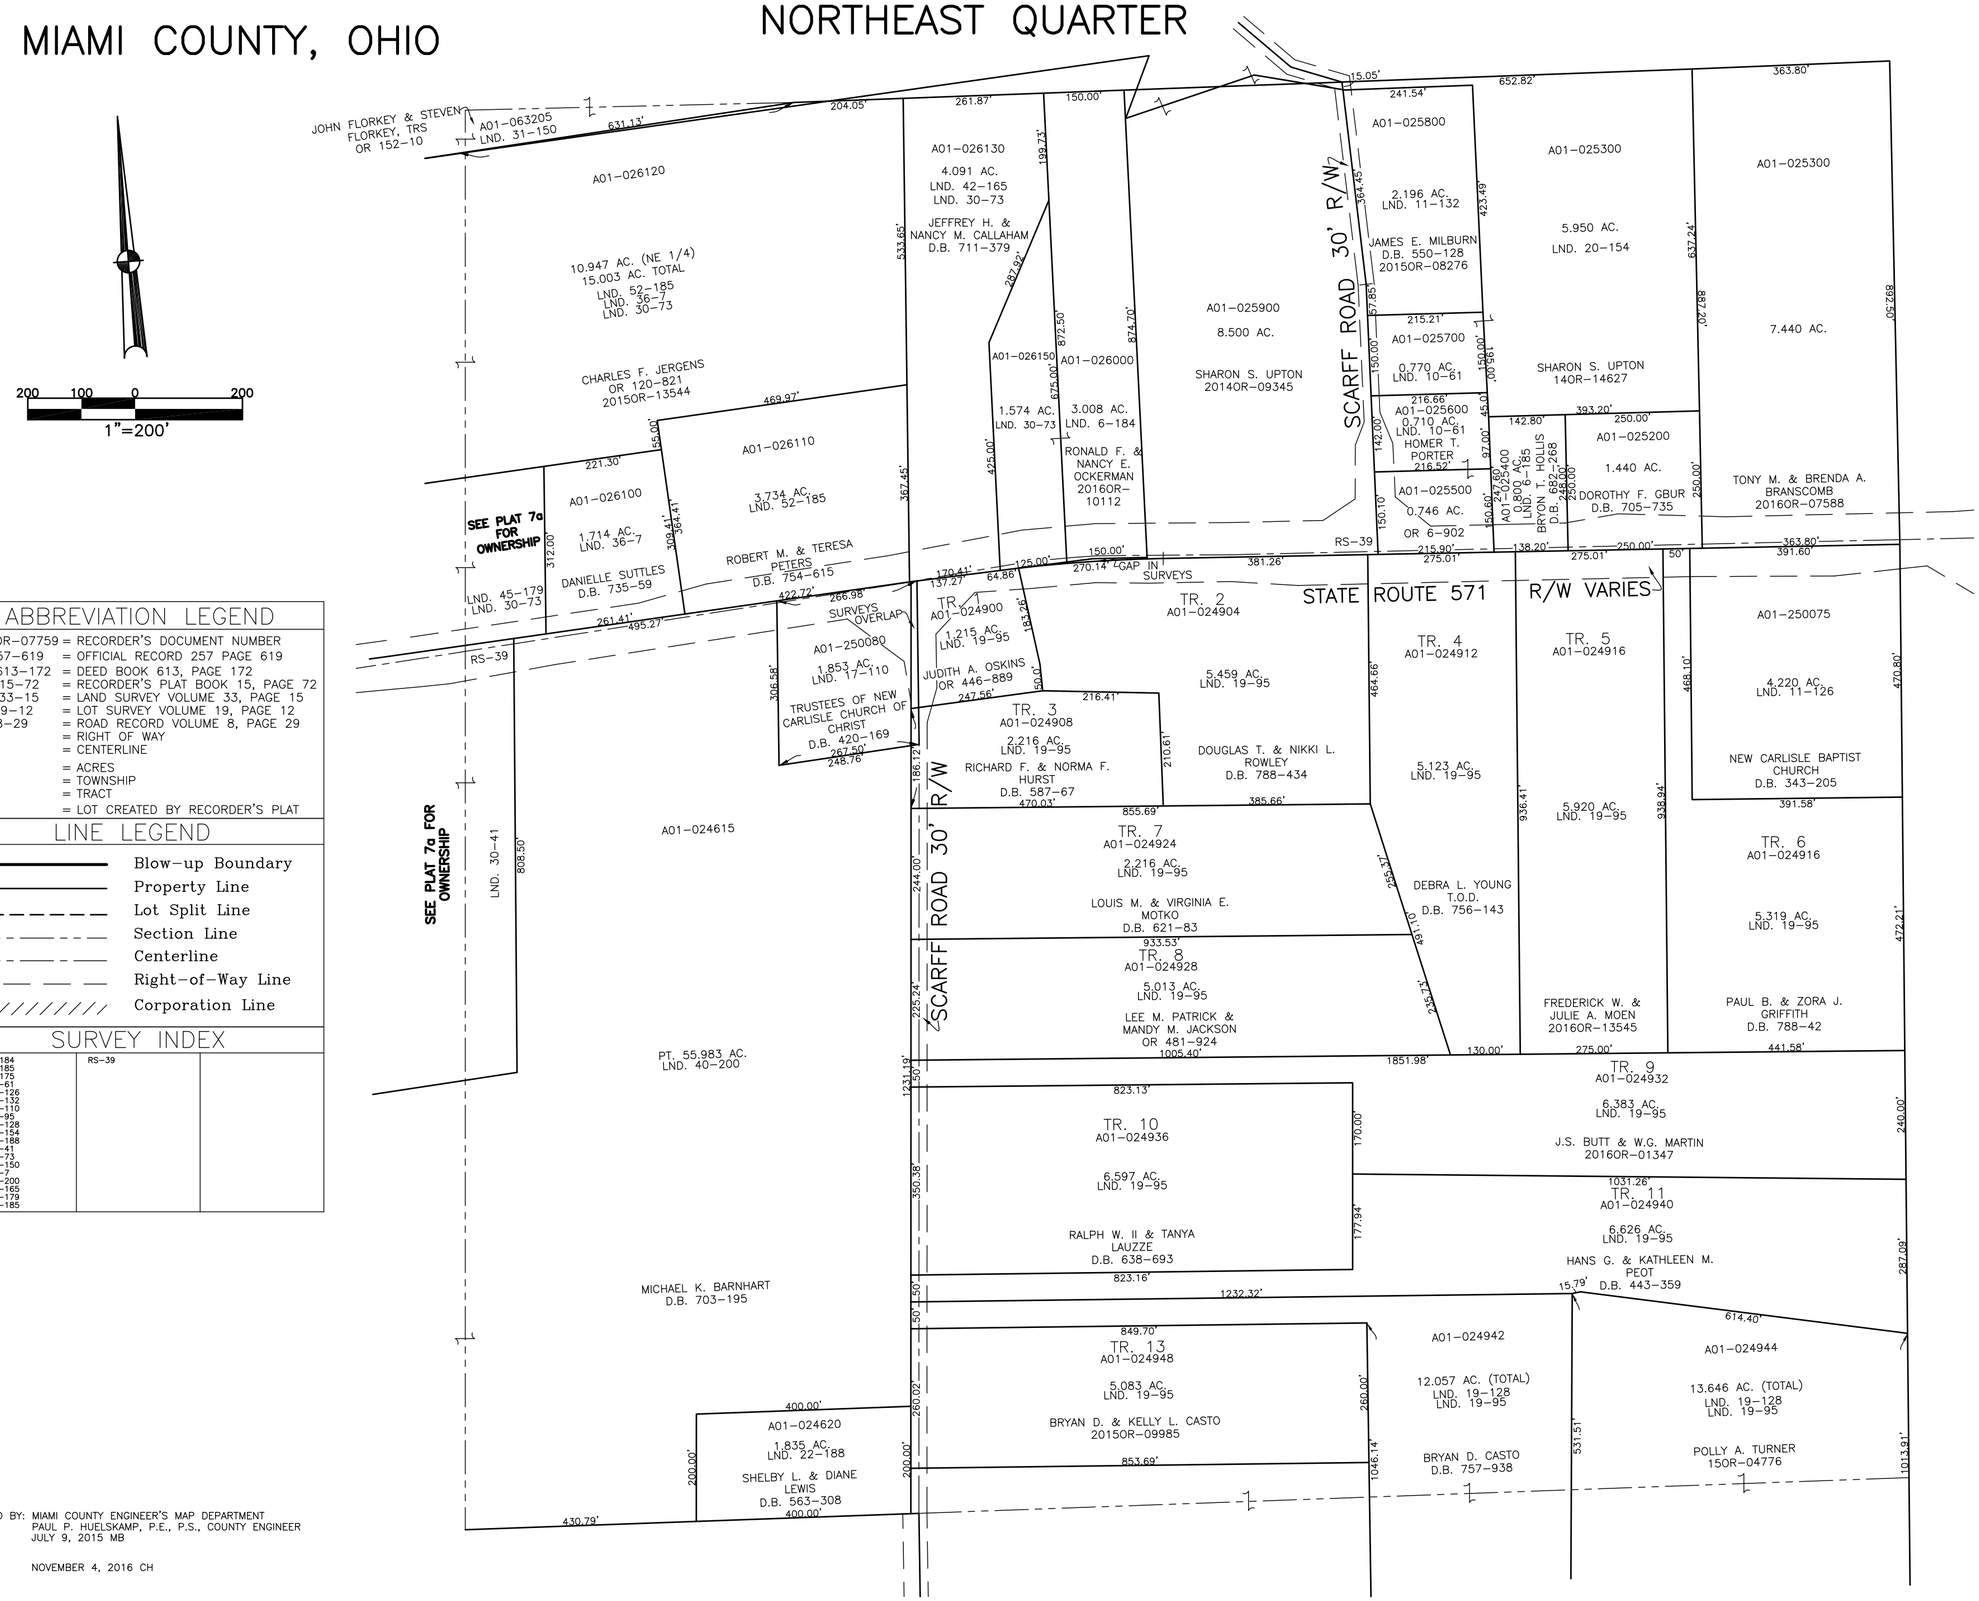

ABBREVIATION LEGEND

20140R-07759	= RECORDER'S DOCUMENT NUMBER
OR 257-619	= OFFICIAL RECORD 257 PAGE 619
D.B. 613-172	= DEED BOOK 613, PAGE 172
REC. 15-72	= RECORDER'S PLAT BOOK 15, PAGE 72
LND. 33-15	= LAND SURVEY VOLUME 33, PAGE 15
LOT 19-12	= LOT SURVEY VOLUME 19, PAGE 12
R.R. 8-29	= ROAD RECORD VOLUME 8, PAGE 29
R/W	= RIGHT OF WAY
℄	= CENTERLINE
AC.	= ACRES
TWP.	= TOWNSHIP
TR.	= TRACT
②	= LOT CREATED BY RECORDER'S PLAT

LINE LEGEND

- Blow-up Boundary
- Property Line
- Lot Split Line
- Section Line
- Centerline
- Right-of-Way Line
- Corporation Line

SURVEY INDEX

LND. 6-184 LND. 6-185 LND. 9-175 LND. 10-61 LND. 11-126 LND. 11-132 LND. 17-110 LND. 19-95 LND. 19-128 LND. 20-154 LND. 22-188 LND. 30-41 LND. 30-73 LND. 31-150 LND. 36-7 LND. 40-200 LND. 42-165 LND. 45-179 LND. 52-185	RS-39	

PREPARED BY: MIAMI COUNTY ENGINEER'S MAP DEPARTMENT
PAUL P. HUELSKAMP, P.E., P.S., COUNTY ENGINEER
DATE: JULY 9, 2015 MB

REVISED: NOVEMBER 4, 2016 CH