BETHEL TWP.
MIAMI COUNTY, OHIO

SECTION 5 TOWN 2 RANGE 9
SE 1/4

PARCEL NUMBER
A01-_____

PLAT 8-C

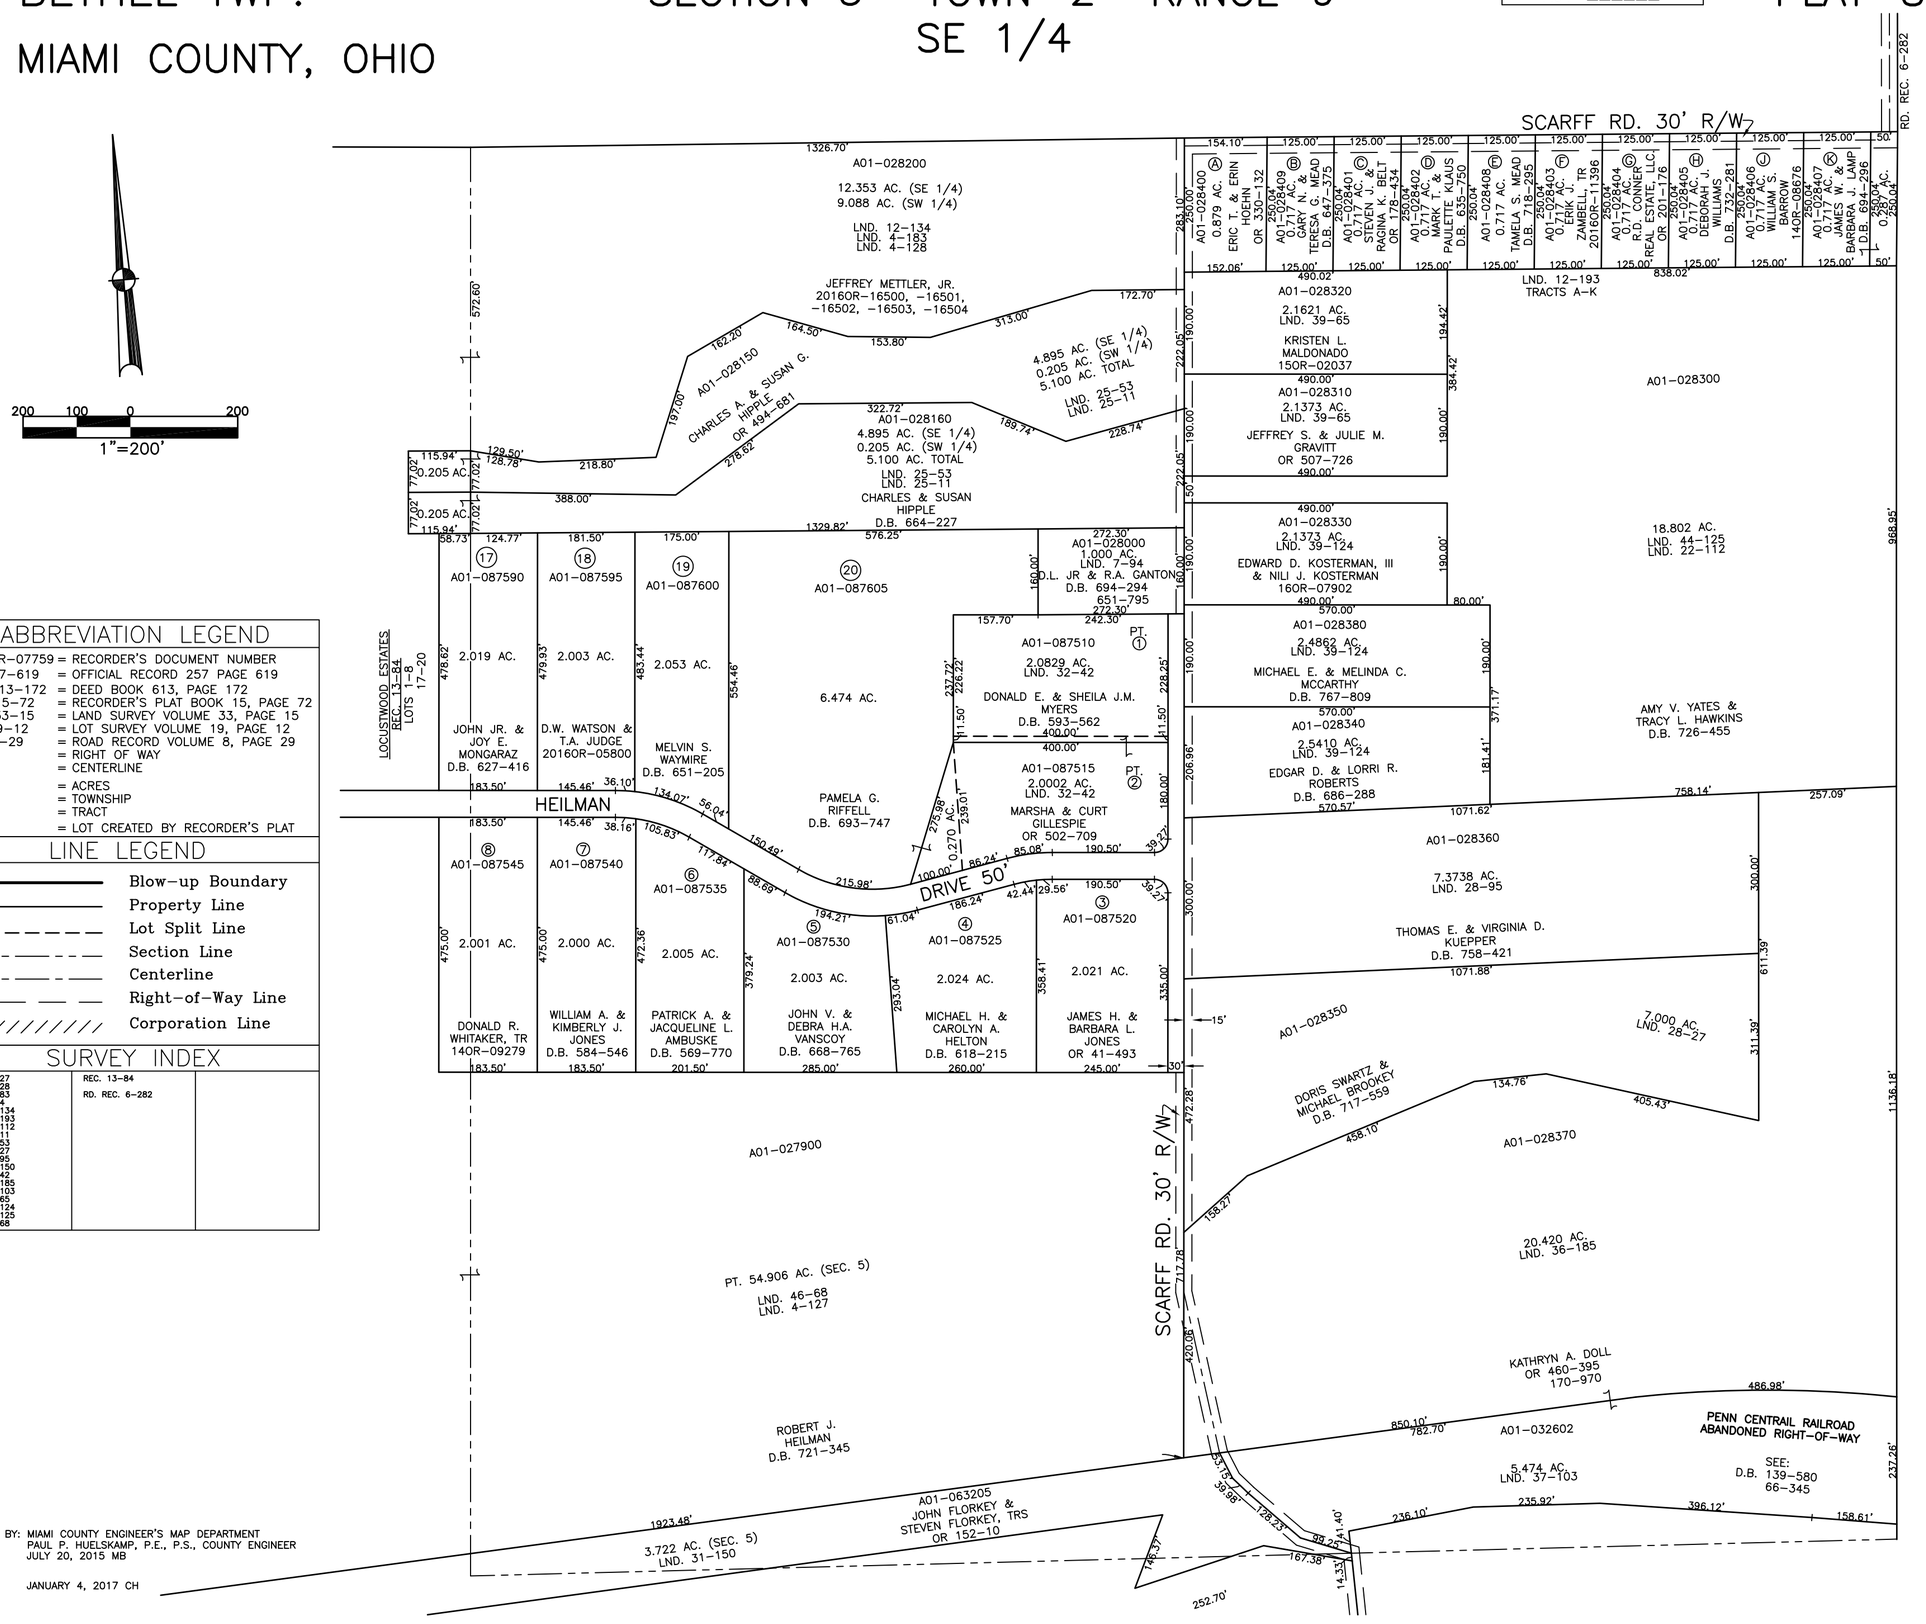

ABBREVIATION LEGEND

20140R-07759	= RECORDER'S DOCUMENT NUMBER
OR 257-619	= OFFICIAL RECORD 257 PAGE 619
D.B. 613-172	= DEED BOOK 613, PAGE 172
REC. 15-72	= RECORDER'S PLAT BOOK 15, PAGE 72
LND. 33-15	= LAND SURVEY VOLUME 33, PAGE 15
LOT 19-12	= LOT SURVEY VOLUME 19, PAGE 12
R.R. 8-29	= ROAD RECORD VOLUME 8, PAGE 29
R/W	= RIGHT OF WAY
℄	= CENTERLINE
AC.	= ACRES
TWP.	= TOWNSHIP
TR.	= TRACT
②	= LOT CREATED BY RECORDER'S PLAT

LINE LEGEND

- Blow-up Boundary
- Property Line
- Lot Split Line
- Section Line
- Centerline
- Right-of-Way Line
- Corporation Line

SURVEY INDEX

LND. 4-127 LND. 4-128 LND. 4-183 LND. 7-94 LND. 12-134 LND. 12-193 LND. 22-112 LND. 25-11 LND. 25-53 LND. 28-27 LND. 28-95 LND. 31-150 LND. 32-42 LND. 36-185 LND. 37-103 LND. 39-65 LND. 39-124 LND. 44-125 LND. 46-68	REC. 13-84 RD. REC. 6-282	

PREPARED BY: MIAMI COUNTY ENGINEER'S MAP DEPARTMENT
PAUL P. HUELSKAMP, P.E., P.S., COUNTY ENGINEER
DATE: JULY 20, 2015 MB

REVISED: JANUARY 4, 2017 CH