BETHEL TWP.
MIAMI COUNTY, OHIO

SECTION 7 TOWN 2 RANGE 9
NE 1/4

PARCEL NUMBER
A01-_____

PLAT 11-A

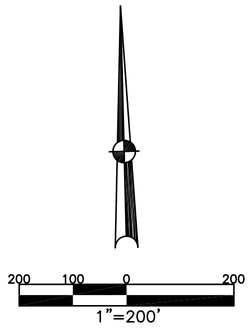

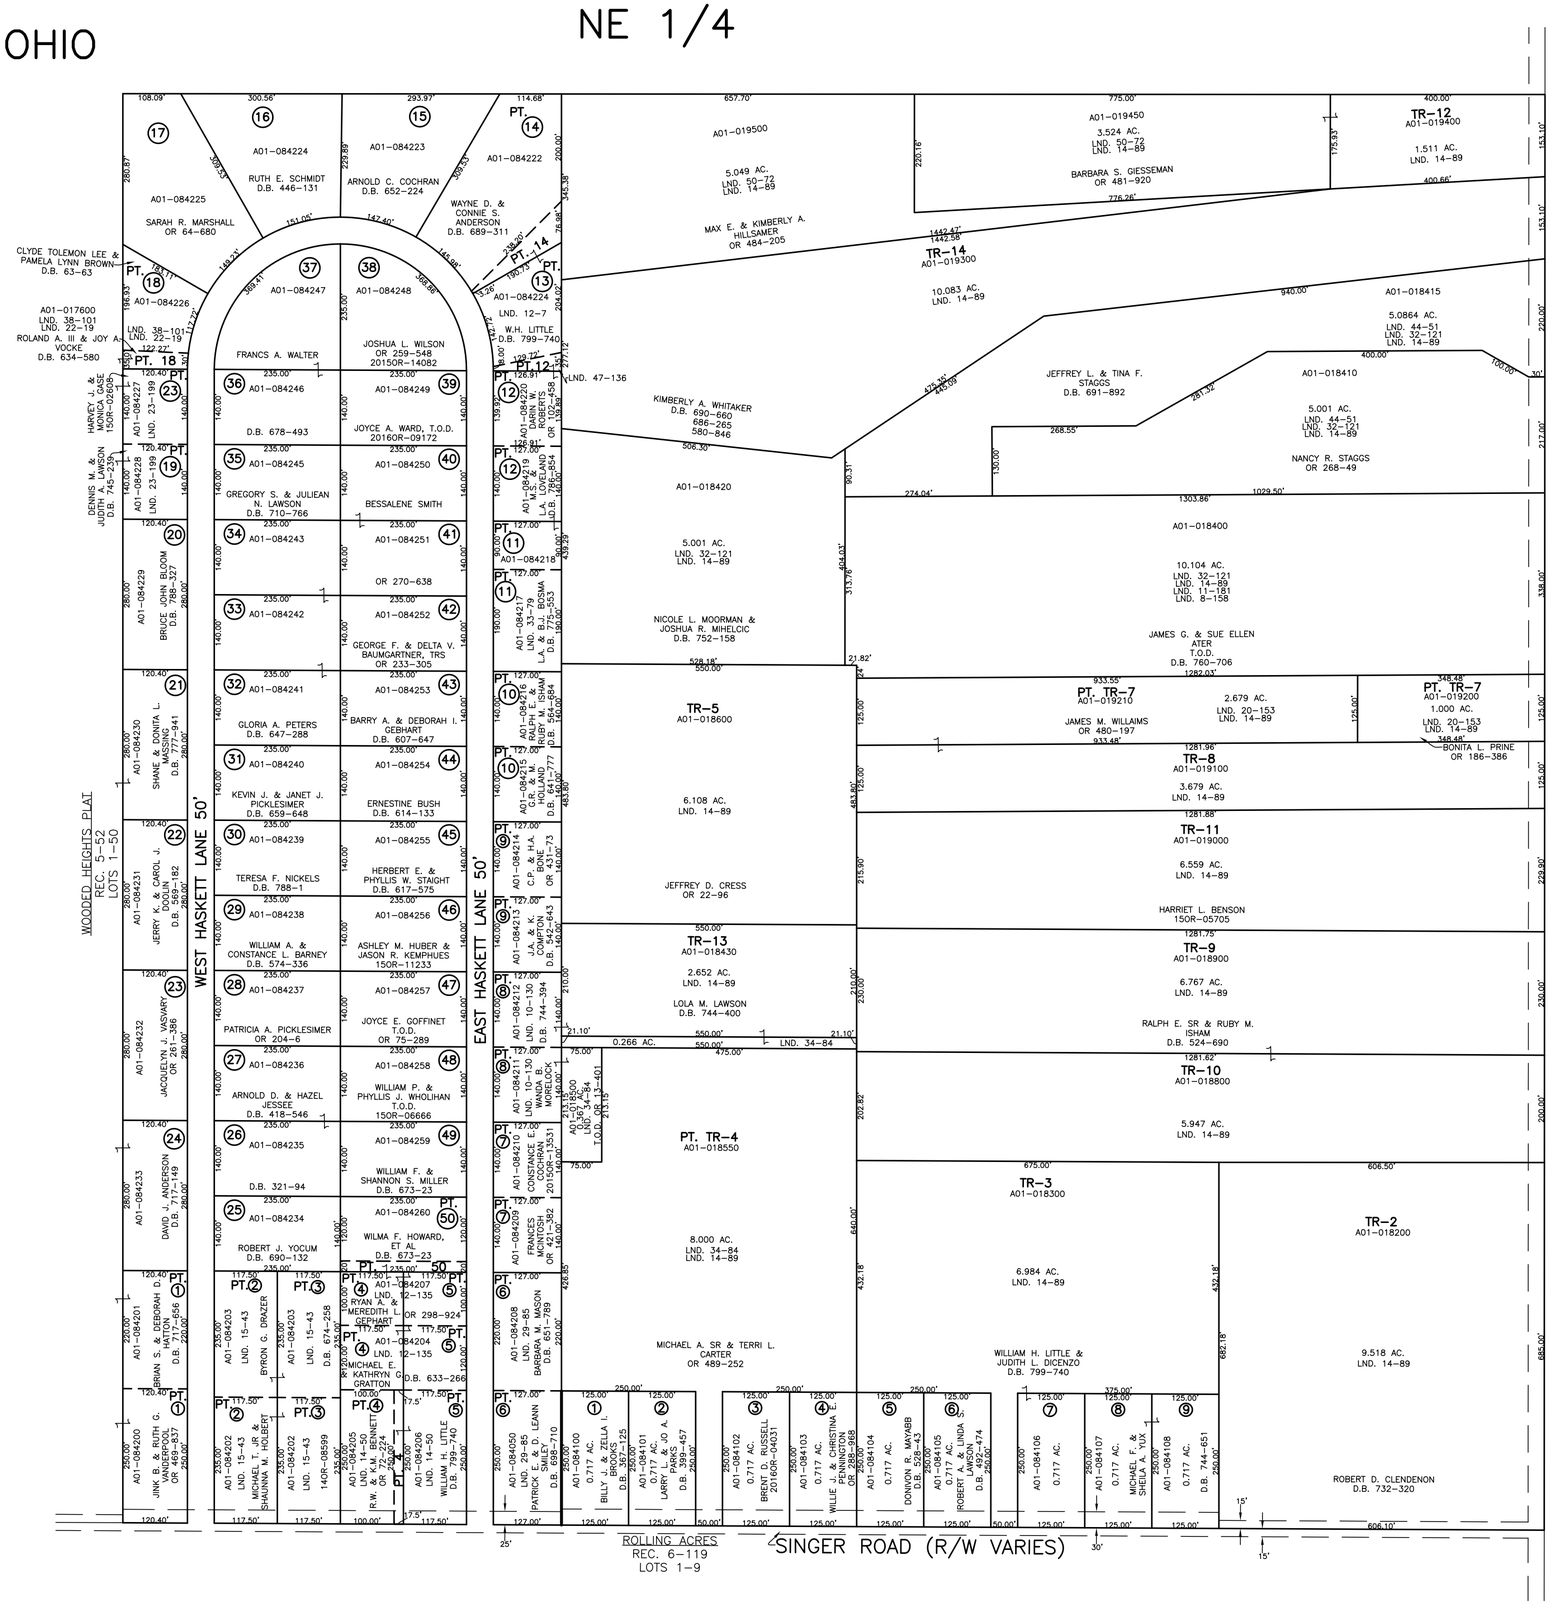

ABBREVIATION LEGEND

20140R-07759	= RECORDER'S DOCUMENT NUMBER
OR 257-619	= OFFICIAL RECORD 257 PAGE 619
D.B. 613-172	= DEED BOOK 613, PAGE 172
REC. 15-72	= RECORDER'S PLAT BOOK 15, PAGE 72
LND. 33-15	= LAND SURVEY VOLUME 33, PAGE 15
LOT 19-12	= LOT SURVEY VOLUME 19, PAGE 12
R.R. 8-29	= ROAD RECORD VOLUME 8, PAGE 29
R/W	= RIGHT OF WAY
℄	= CENTERLINE
AC.	= ACRES
TWP.	= TOWNSHIP
TR.	= TRACT
②	= LOT CREATED BY RECORDER'S PLAT

LINE LEGEND

- Blow-up Boundary
- Property Line
- Lot Split Line
- Section Line
- Centerline
- Right-of-Way Line
- Corporation Line

SURVEY INDEX

LND. 8-158	LND. 32-121	REC. 5-52
LND. 8-198	LND. 33-79	REC. 6-119
LND. 10-130	LND. 34-84	
LND. 11-181	LND. 38-101	
LND. 12-7	LND. 44-51	
LND. 12-135	LND. 47-136	
LND. 13-14	LND. 50-72	
LND. 14-50		
LND. 14-89		
LND. 15-43		
LND. 20-153		
LND. 22-19		
LND. 23-199		
LND. 29-85		

PREPARED BY: MIAMI COUNTY ENGINEER'S MAP DEPARTMENT
PAUL P. HUELSKAMP, P.E., P.S., COUNTY ENGINEER
DATE: JUNE 18, 2015 MB

REVISED: AUGUST 5, 2016 DS