BETHEL TWP.
MIAMI COUNTY, OHIO

SECTION 7 TOWN 2 RANGE 9
NORTHWEST QUARTER

PARCEL NUMBER
A01-_____

PLAT 11-B

200 100 0 200
1"=200'

ABBREVIATION LEGEND

20140R-07759	= RECORDER'S DOCUMENT NUMBER
OR 257-619	= OFFICIAL RECORD 257 PAGE 619
D.B. 613-172	= DEED BOOK 613, PAGE 172
REC. 15-72	= RECORDER'S PLAT BOOK 15, PAGE 72
LND. 33-15	= LAND SURVEY VOLUME 33, PAGE 15
LOT 19-12	= LOT SURVEY VOLUME 19, PAGE 12
R.R. 8-29	= ROAD RECORD VOLUME 8, PAGE 29
R/W	= RIGHT OF WAY
℄	= CENTERLINE
AC.	= ACRES
TWP.	= TOWNSHIP
TR.	= TRACT
②	= LOT CREATED BY RECORDER'S PLAT

LINE LEGEND

- Blow-up Boundary
- Property Line
- Lot Split Line
- Section Line
- Centerline
- Right-of-Way Line
- Corporation Line

SURVEY INDEX

LND. 4-326 LND. 11-155 LND. 14-68 LND. 20-42 LND. 22-19 LND. 23-199 LND. 24-111 LND. 32-190 LND. 40-109 LND. 40-118 LND. 42-69 LND. 49-169 LND. 53-65	RD. REC. 8-185 REC. 24-56	

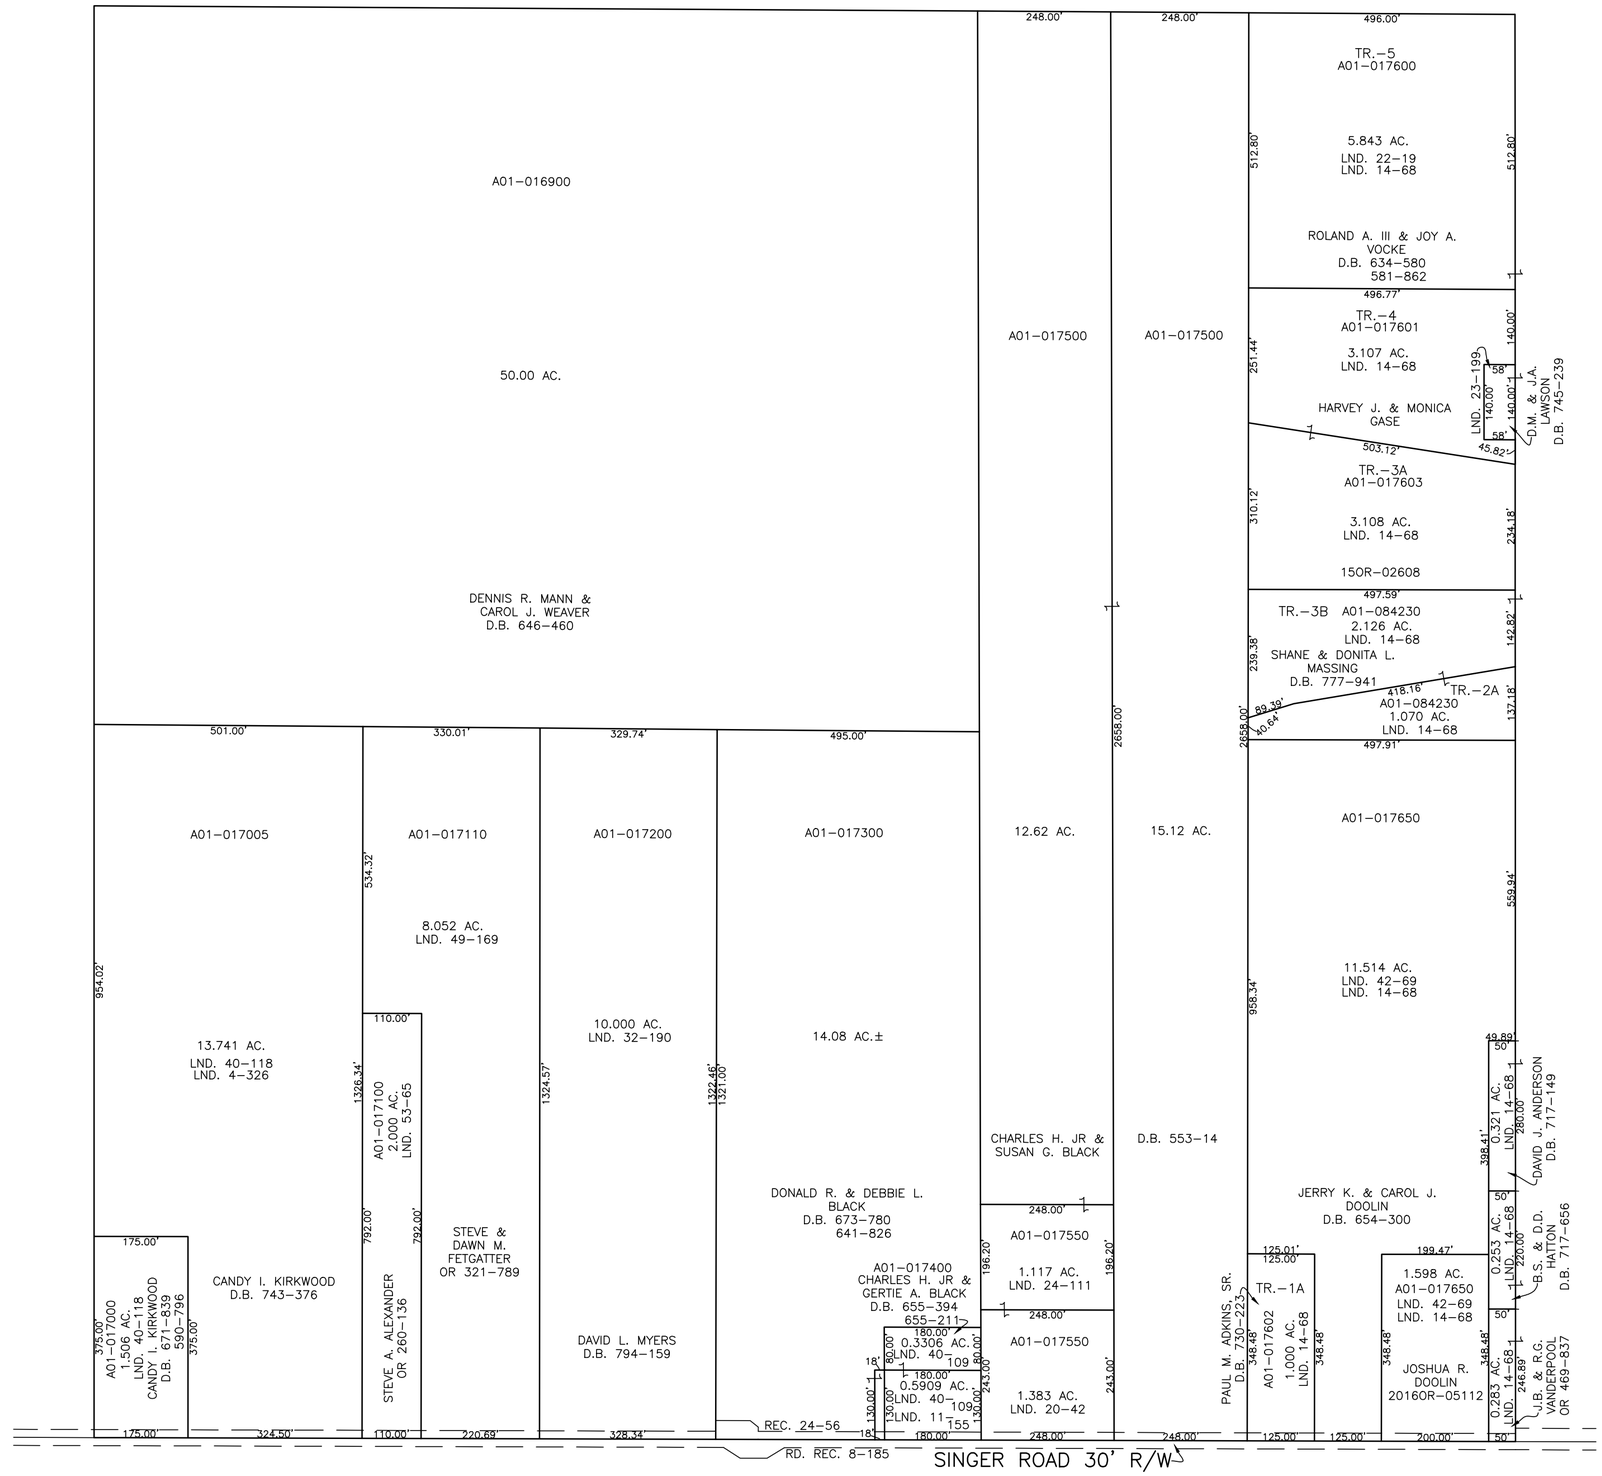

PREPARED BY: MIAMI COUNTY ENGINEER'S MAP DEPARTMENT
PAUL P. HUELSKAMP, P.E., P.S., COUNTY ENGINEER
DATE: JUNE 23, 2015 MB

REVISED: MAY 5, 2016 DS