BETHEL TWP.
MIAMI COUNTY, OHIO

SECTION 9 TOWN 2 RANGE 9

PARCEL NUMBER
AO1 — _____

PLAT 13

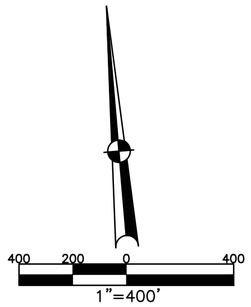

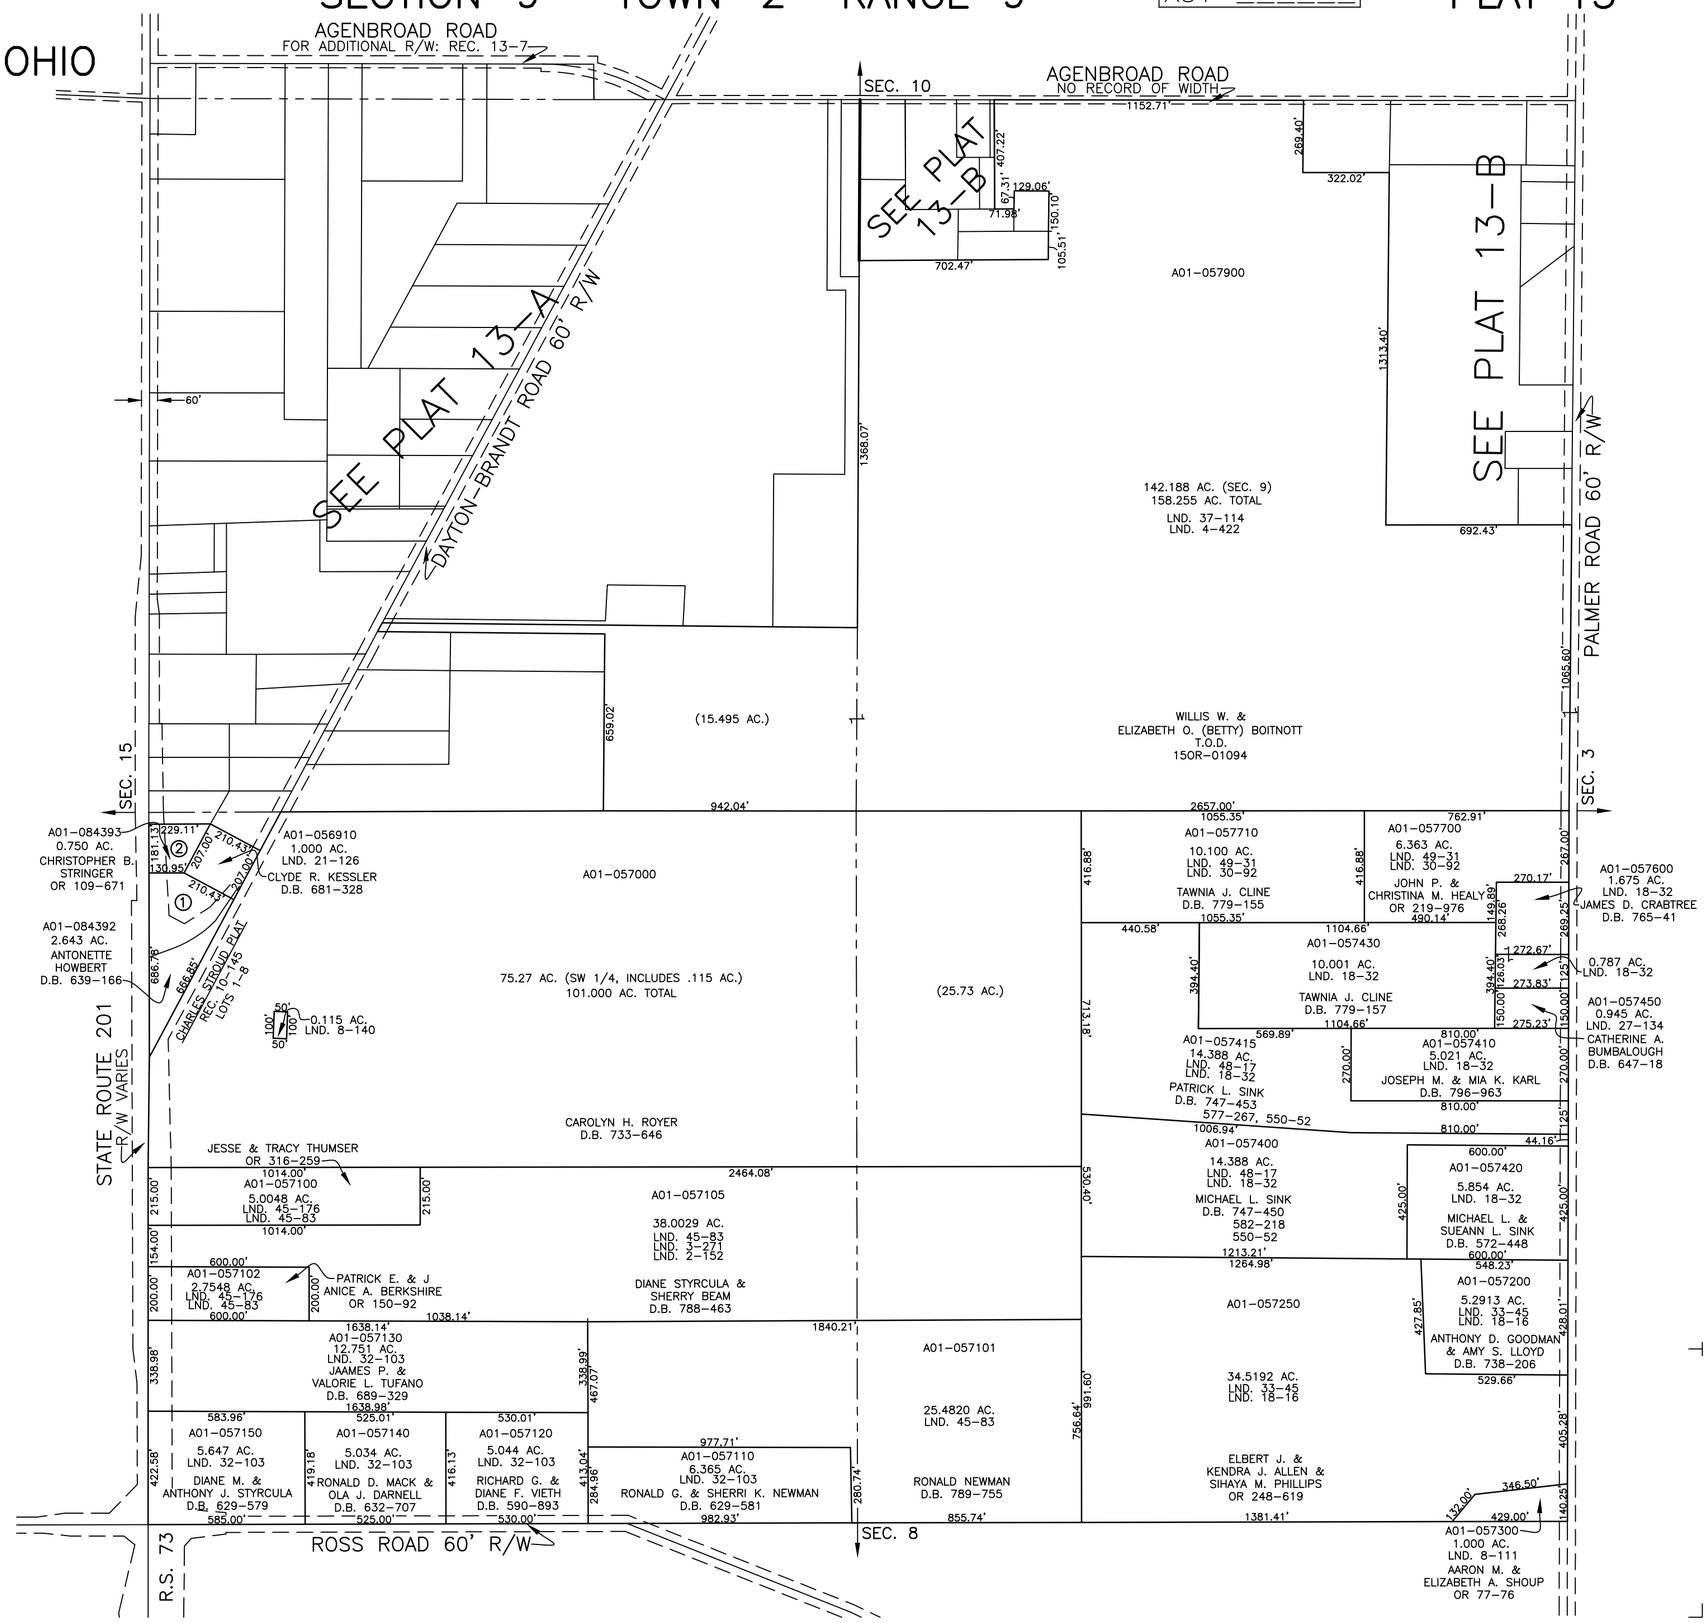

ABBREVIATION LEGEND

2014OR-07759	= RECORDER'S DOCUMENT NUMBER
OR 257-619	= OFFICIAL RECORD 257 PAGE 619
D.B. 613-172	= DEED BOOK 613, PAGE 172
REC. 15-72	= RECORDER'S PLAT BOOK 15, PAGE 72
LND. 33-15	= LAND SURVEY VOLUME 33, PAGE 15
LOT 19-12	= LOT SURVEY VOLUME 19, PAGE 12
R.R. 8-29	= ROAD RECORD VOLUME 8, PAGE 29
R/W	= RIGHT OF WAY
℄	= CENTERLINE
AC.	= ACRES
TWP.	= TOWNSHIP
TR.	= TRACT
②	= LOT CREATED BY RECORDER'S PLAT

LINE LEGEND

- Blow-up Boundary
- Property Line
- Lot Split Line
- Section Line
- Centerline
- Right-of-Way Line
- Corporation Line

SURVEY INDEX

NORTHEAST QUARTER

LND. 4-422
LND. 37-114

SOUTHEAST QUARTER

LND. 2-152
LND. 2-154
LND. 3-271
LND. 8-111
LND. 18-16
LND. 18-32
LND. 27-134
LND. 30-92
LND. 33-45
LND. 45-83
LND. 48-17
LND. 49-31

SOUTHWEST QUARTER

LND. 2-152
LND. 2-154
LND. 3-271
LND. 8-140
LND. 21-126
LND. 32-103
LND. 45-83
LND. 45-176

REC. 10-145
R.S. 73

NORTHWEST QUARTER

PREPARED BY: MIAMI COUNTY ENGINEER'S MAP DEPARTMENT
PAUL P. HUELSKAMP, P.E., P.S., COUNTY ENGINEER
DATE: MARCH 3, 2016 MB

REVISED: MARCH 3, 2016 MB