BETHEL TWP.
MIAMI COUNTY, OHIO

SECTION 9 TOWN 2 RANGE 9

PLAT 13–A
NW QUARTER

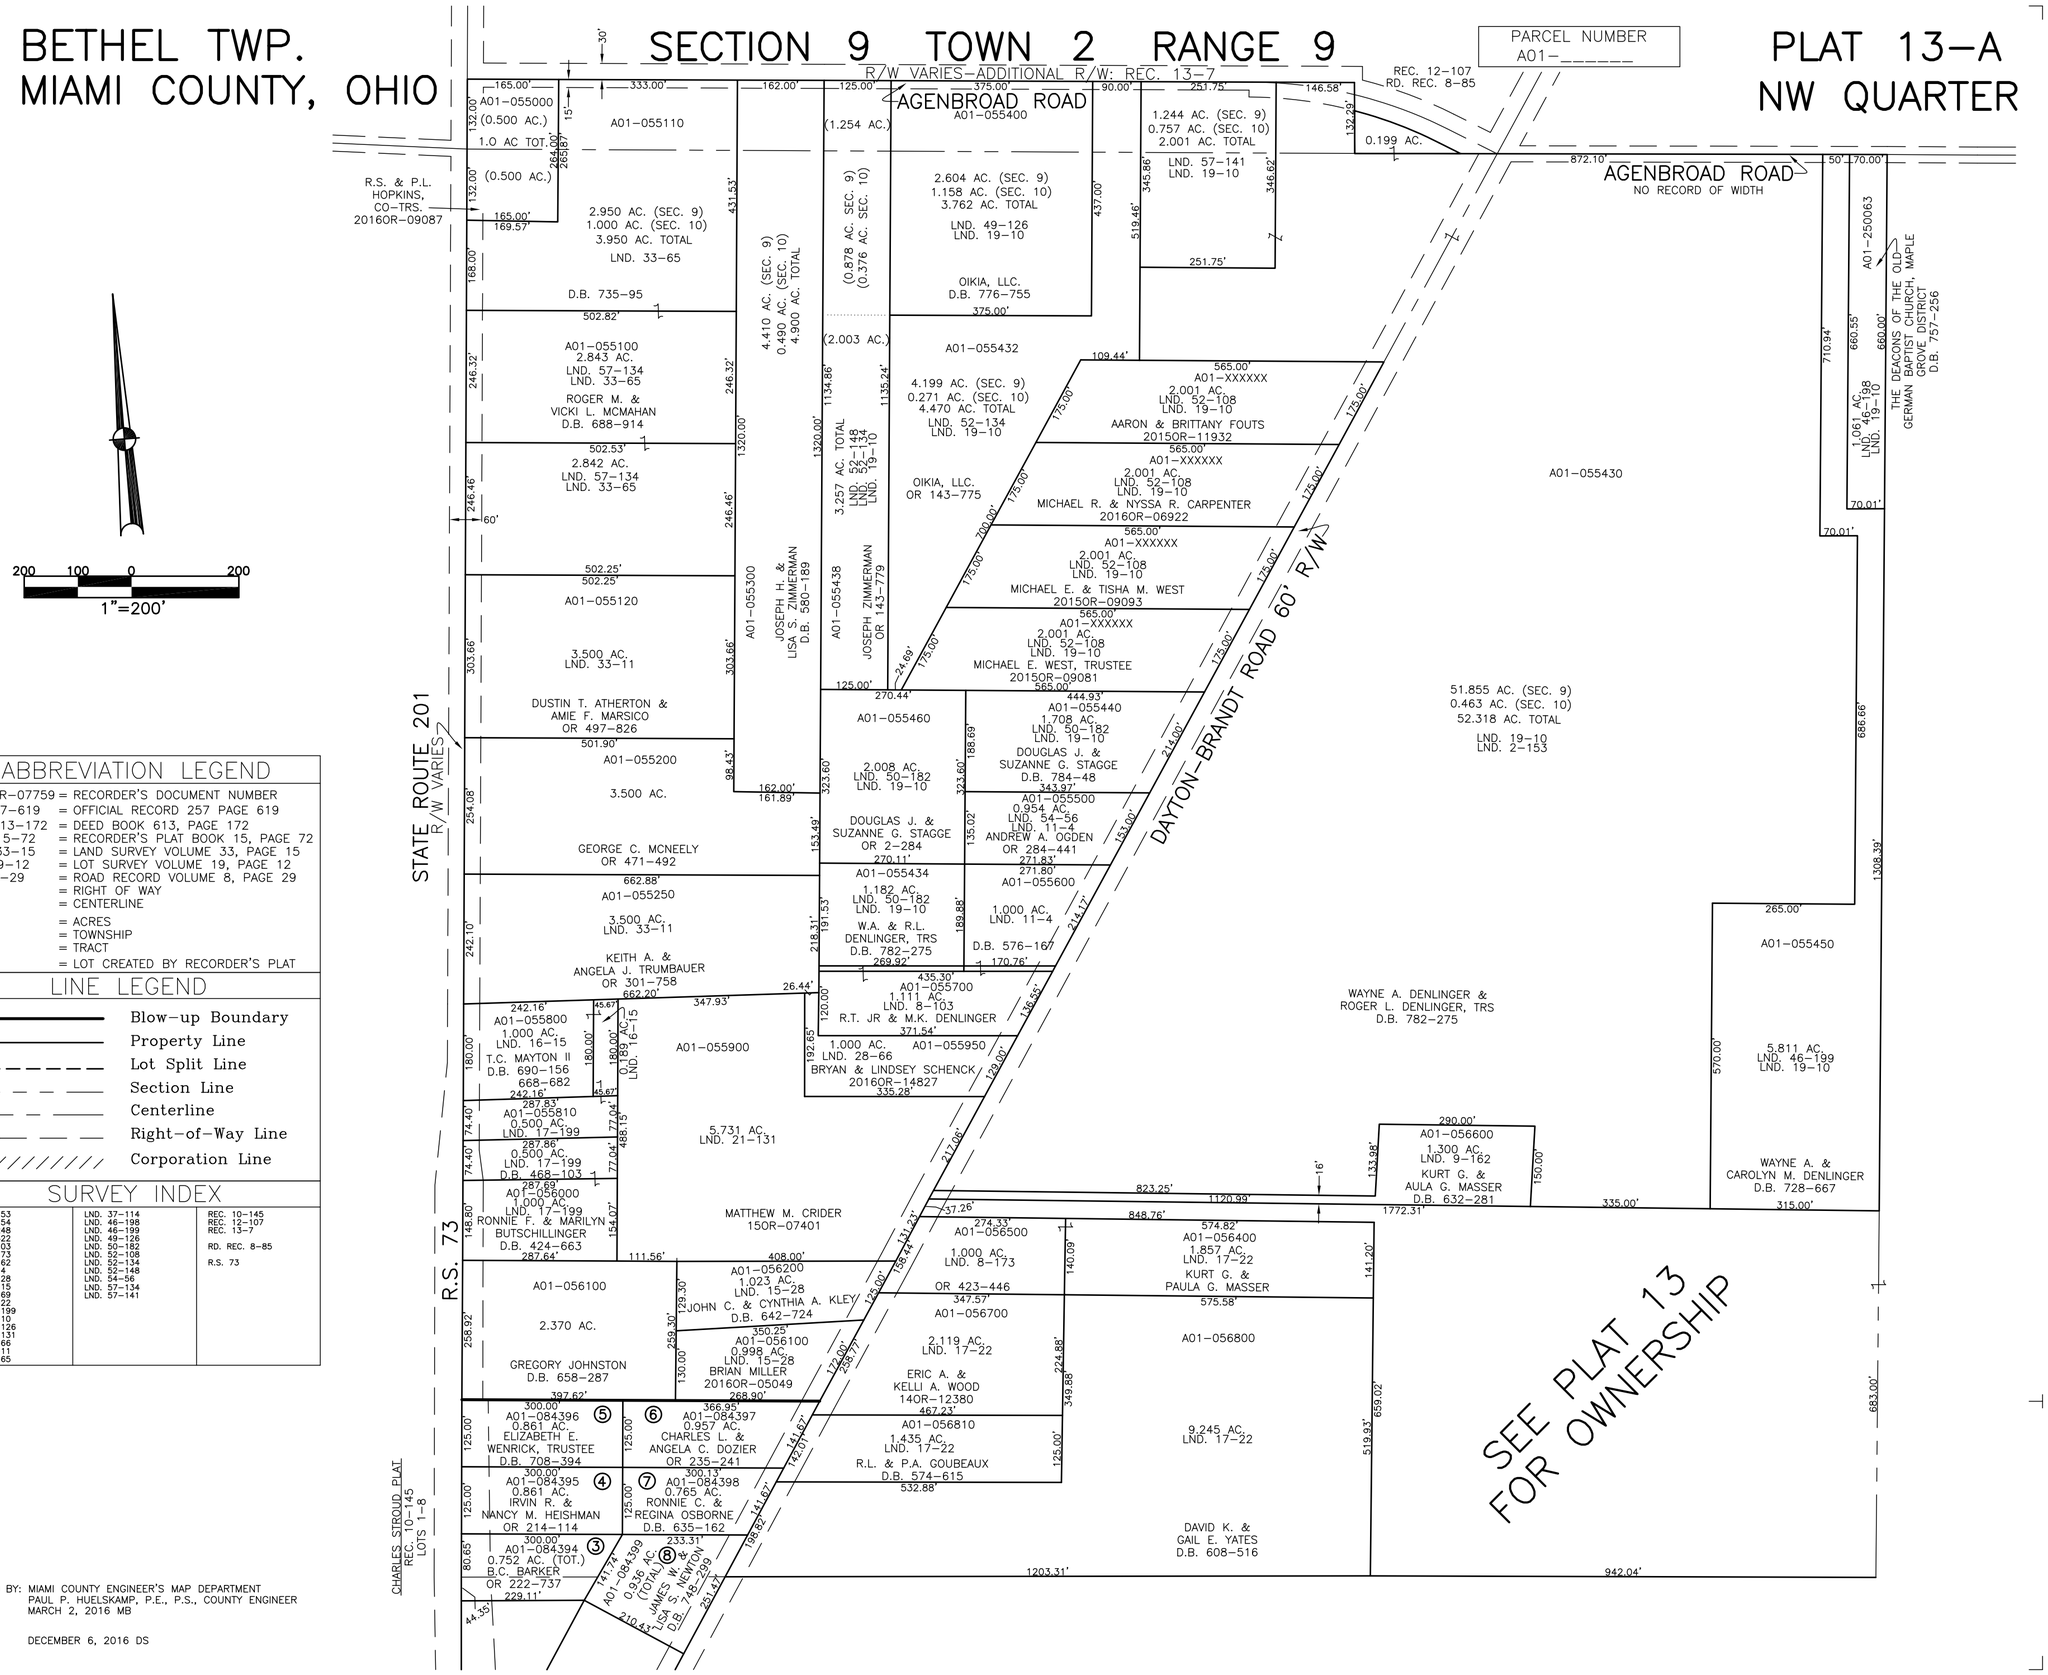

ABBREVIATION LEGEND

20140R–07759	= RECORDER'S DOCUMENT NUMBER
OR 257–619	= OFFICIAL RECORD 257 PAGE 619
D.B. 613–172	= DEED BOOK 613, PAGE 172
REC. 15–72	= RECORDER'S PLAT BOOK 15, PAGE 72
LND. 33–15	= LAND SURVEY VOLUME 33, PAGE 15
LOT 19–12	= LOT SURVEY VOLUME 19, PAGE 12
R.R. 8–29	= ROAD RECORD VOLUME 8, PAGE 29
R/W	= RIGHT OF WAY
℄	= CENTERLINE
AC.	= ACRES
TWP.	= TOWNSHIP
TR.	= TRACT
②	= LOT CREATED BY RECORDER'S PLAT

LINE LEGEND

- Blow–up Boundary
- Property Line
- Lot Split Line
- Section Line
- Centerline
- Right–of–Way Line
- Corporation Line

SURVEY INDEX

LND. 2–153	LND. 37–114	REC. 10–145
LND. 2–154	LND. 46–198	REC. 12–107
LND. 3–248	LND. 46–199	REC. 13–7
LND. 4–422	LND. 49–126	
LND. 8–103	LND. 50–182	RD. REC. 8–85
LND. 8–173	LND. 52–108	
LND. 9–162	LND. 52–134	R.S. 73
LND. 11–4	LND. 52–148	
LND. 15–28	LND. 54–56	
LND. 16–15	LND. 57–134	
LND. 16–69	LND. 57–141	
LND. 17–22		
LND. 17–199		
LND. 19–10		
LND. 21–126		
LND. 21–131		
LND. 28–66		
LND. 33–11		
LND. 33–65		

PREPARED BY: MIAMI COUNTY ENGINEER'S MAP DEPARTMENT
PAUL P. HUELSKAMP, P.E., P.S., COUNTY ENGINEER
DATE: MARCH 2, 2016 MB

REVISED: DECEMBER 6, 2016 DS