BETHEL TWP.
MIAMI COUNTY, OHIO

SECTION 10 TOWN 2 RANGE 9
SE 1/4

PARCEL NUMBER
A01-_____

PLAT 14-A

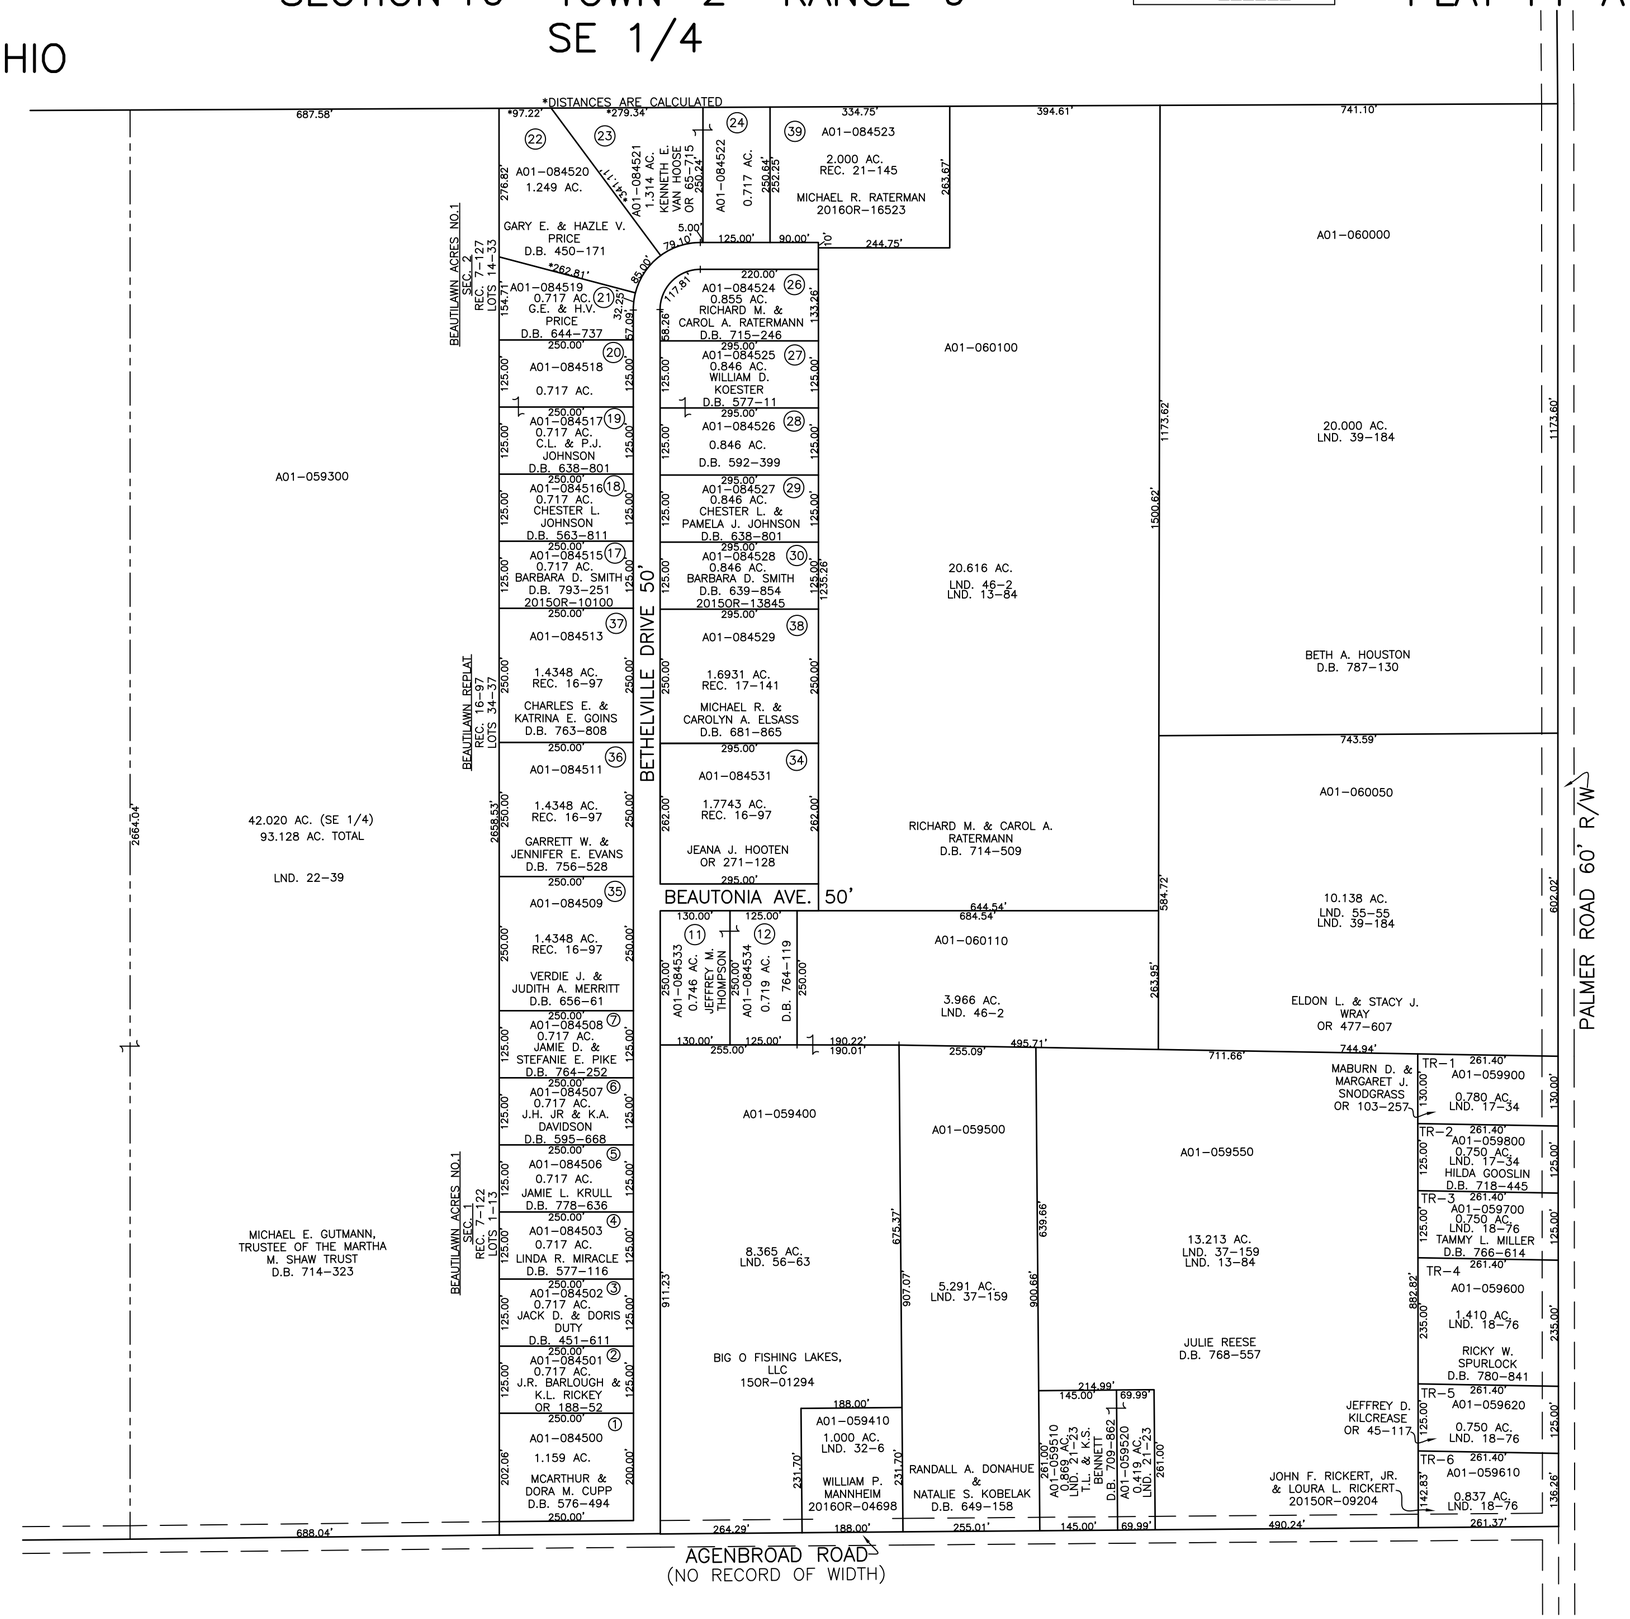

ABBREVIATION LEGEND

20140R-07759	= RECORDER'S DOCUMENT NUMBER
OR 257-619	= OFFICIAL RECORD 257 PAGE 619
D.B. 613-172	= DEED BOOK 613, PAGE 172
REC. 15-72	= RECORDER'S PLAT BOOK 15, PAGE 72
LND. 33-15	= LAND SURVEY VOLUME 33, PAGE 15
LOT 19-12	= LOT SURVEY VOLUME 19, PAGE 12
R.R. 8-29	= ROAD RECORD VOLUME 8, PAGE 29
R/W	= RIGHT OF WAY
℄	= CENTERLINE
AC.	= ACRES
TWP.	= TOWNSHIP
TR.	= TRACT
②	= LOT CREATED BY RECORDER'S PLAT

LINE LEGEND

- Blow-up Boundary
- Property Line
- Lot Split Line
- Section Line
- Centerline
- Right-of-Way Line
- Corporation Line

SURVEY INDEX

LND. 2-153 LND. 2-154 LND. 13-84 LND. 17-34 LND. 18-76 LND. 21-23 LND. 22-39 LND. 32-6 LND. 37-159 LND. 39-184 LND. 46-2 LND. 55-55 LND. 56-63	REC. 7-122 REC. 7-127 REC. 16-97 REC. 17-141 REC. 21-145	

PREPARED BY: MIAMI COUNTY ENGINEER'S MAP DEPARTMENT
PAUL P. HUELSKAMP, P.E., P.S., COUNTY ENGINEER
DATE: JULY 27, 2015 MB

REVISED: APRIL 29, 2016 DS