TOWNSHIP OF BETHEL

MIAMI COUNTY, OHIO

SECTION 11 TOWN 2 RANGE 9

PLAT 15

400 200 0 400

1"=400'

ABBREVIATION LEGEND	
D.B. 613–172	= DEED BOOK 613, PAGE 172
O.R. 35–500	= OFFICIAL RECORDS VOL. 35, PAGE 500
REC. 15–72	= RECORDER'S PLAT BOOK 15, PAGE 72
LND. 33–15	= LAND SURVEY VOLUME 33, PAGE 15
LOT 19–12	= LOT SURVEY VOLUME 19, PAGE 12
R.R. 8–29	= ROAD RECORD VOLUME 8, PAGE 29
R/W	= RIGHT OF WAY
℄	= CENTERLINE
AC.	= ACRES
TWP.	= TOWNSHIP
TR.	= TRACT
②	= LOT CREATED BY RECORDER'S PLAT

SURVEY INDEX		
NORTHWEST QUARTER		
LND. 4 – 207 LND. 4 – 268 LND. 8 – 106 LND. 10 – 48 LND. 11 – 111 LND. 17 – 16 LND. 18 – 108 LND. 31 – 140 LND. 32 – 7 LND. 33 – 92 LND. 40 – 154 LND. 41 – 186 LND. 46 – 89 LND. 49 – 6 LND. 50 – 68		R.S. 49
SOUTHWEST QUARTER		
LND. 17 – 158 LND. 20 – 39 LND. 24 – 63 LND. 25 – 6 LND. 25 – 171 LND. 28 – 120 LND. 34 – 46 LND. 41 – 186 LND. 42 – 48 LND. 46 – 137 LND. 49 – 6 LND. 50 – 116		R.S. 39 R.S. 49

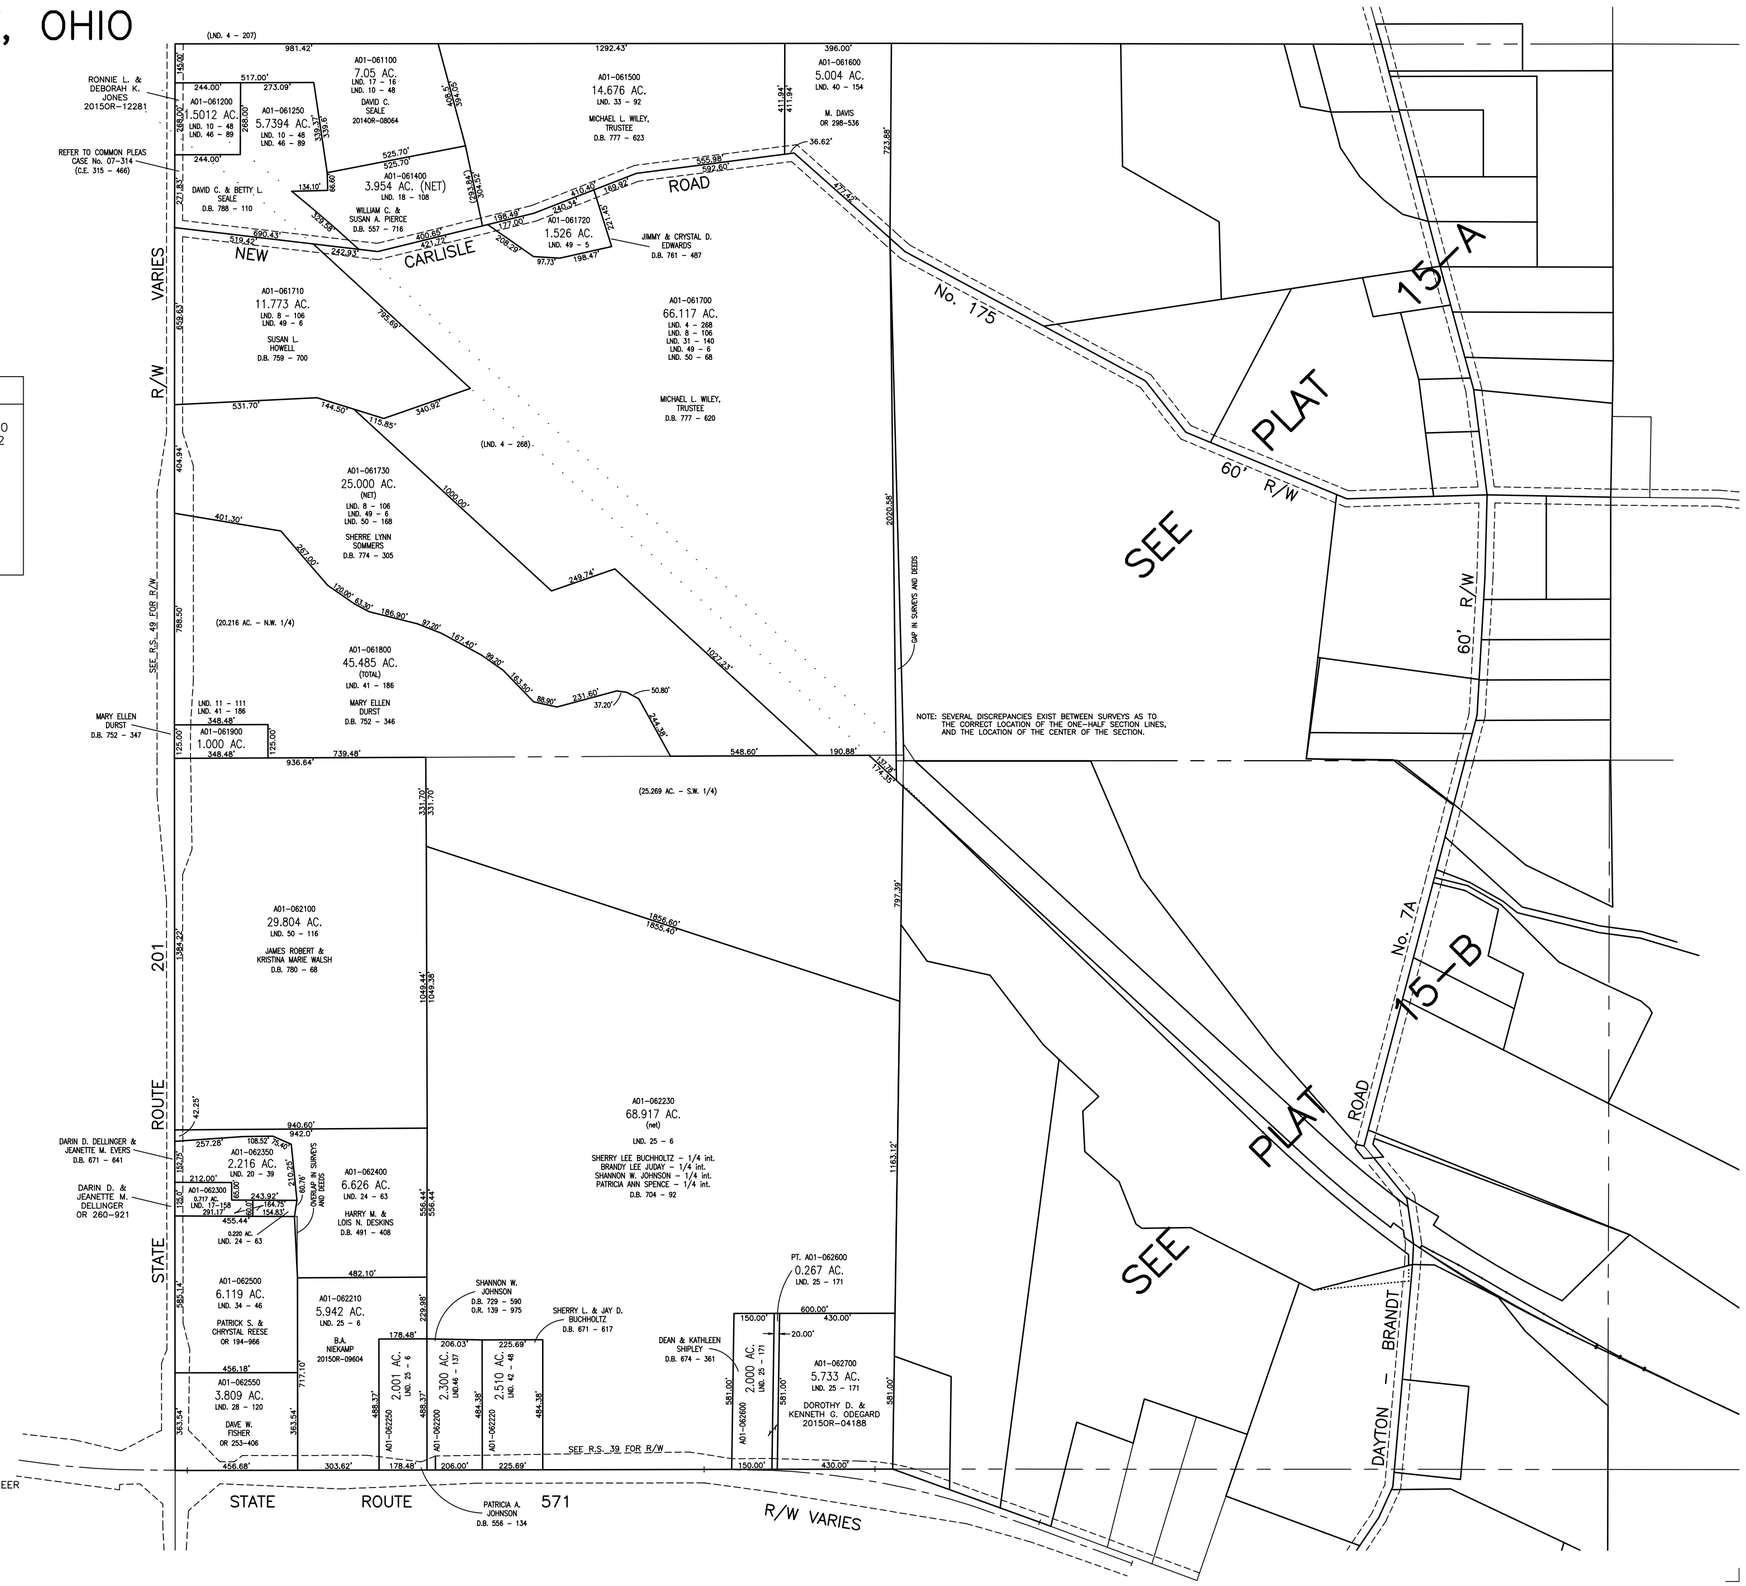

PREPARED BY: MIAMI COUNTY ENGINEER'S MAP DEPARTMENT
PAUL P. HUELSKAMP, P.E., P.S., COUNTY ENGINEER

DATE: NOVEMBER 4, 2010

REVISED: OCTOBER 23, 2015 DS