BETHEL TWP.
MIAMI COUNTY, OHIO

SECTION 11 TOWN 2 RANGE 9
NE QUARTER

PARCEL NUMBER
A01-_____

PLAT 15-A

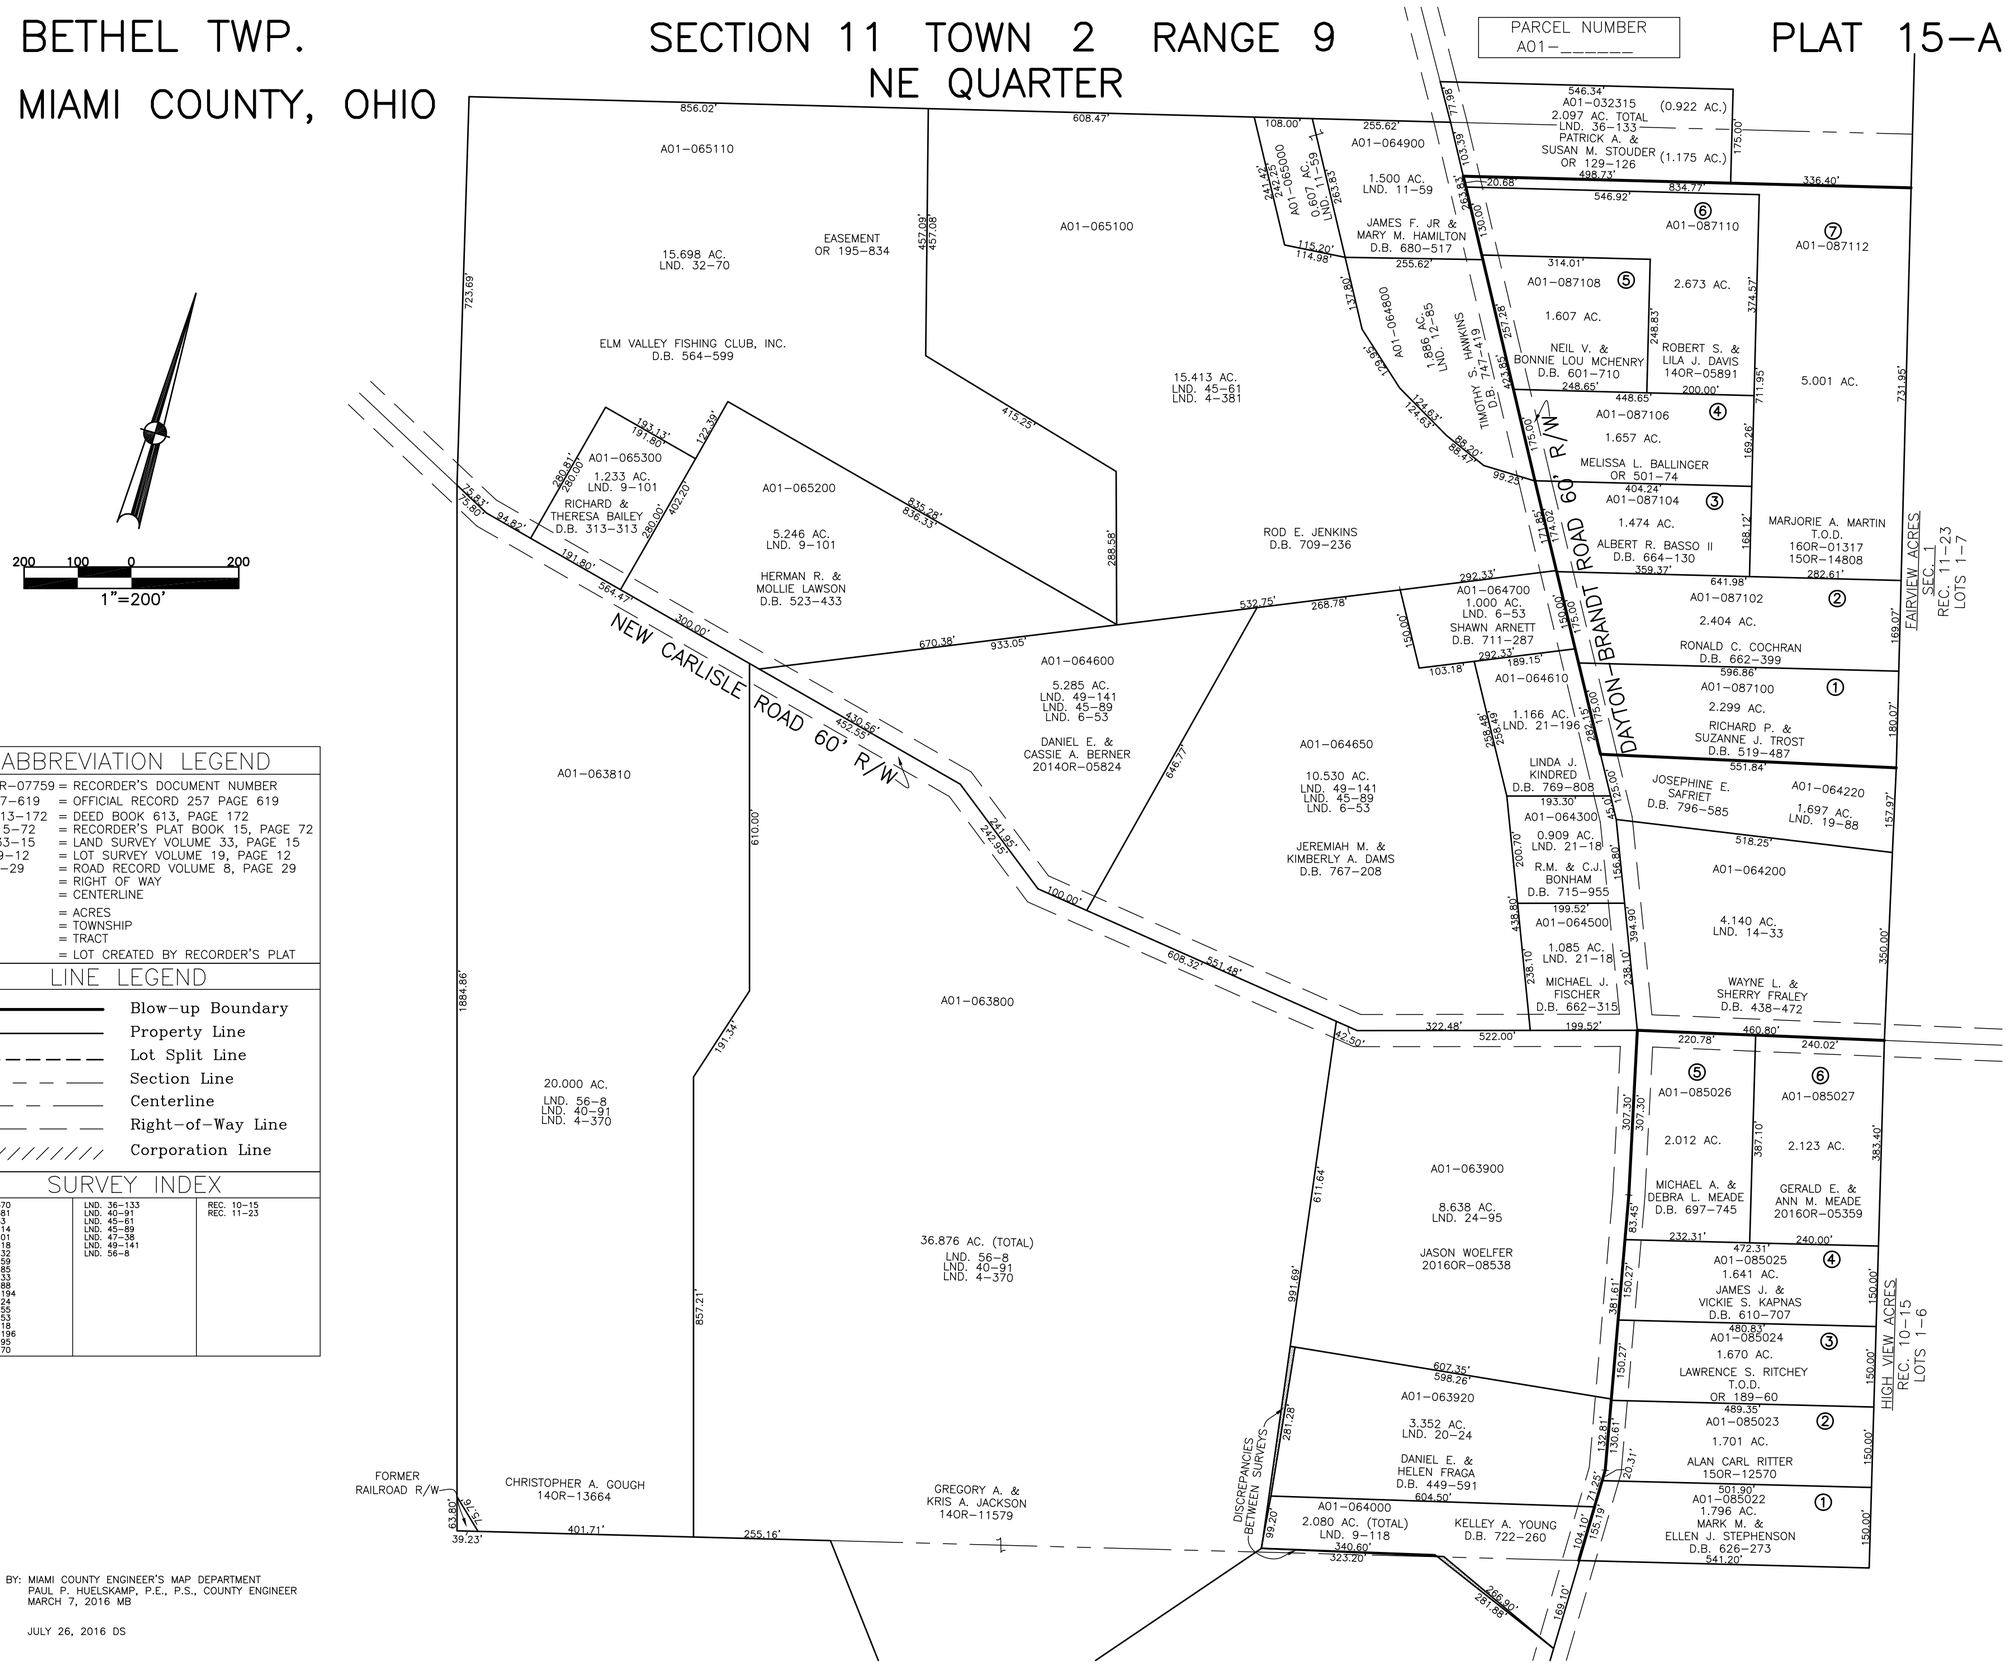

ABBREVIATION LEGEND

20140R-07759	= RECORDER'S DOCUMENT NUMBER
OR 257-619	= OFFICIAL RECORD 257 PAGE 619
D.B. 613-172	= DEED BOOK 613, PAGE 172
REC. 15-72	= RECORDER'S PLAT BOOK 15, PAGE 72
LND. 33-15	= LAND SURVEY VOLUME 33, PAGE 15
LOT 19-12	= LOT SURVEY VOLUME 19, PAGE 12
R.R. 8-29	= ROAD RECORD VOLUME 8, PAGE 29
R/W	= RIGHT OF WAY
℄	= CENTERLINE
AC.	= ACRES
TWP.	= TOWNSHIP
TR.	= TRACT
②	= LOT CREATED BY RECORDER'S PLAT

LINE LEGEND

- Blow-up Boundary
- Property Line
- Lot Split Line
- Section Line
- Centerline
- Right-of-Way Line
- Corporation Line

SURVEY INDEX

LND. 4-370	LND. 36-133	REC. 10-15
LND. 4-381	LND. 40-91	REC. 11-23
LND. 6-53	LND. 45-61	
LND. 8-114	LND. 45-89	
LND. 9-101	LND. 47-38	
LND. 9-118	LND. 49-141	
LND. 11-32	LND. 56-8	
LND. 11-59		
LND. 12-85		
LND. 14-33		
LND. 19-88		
LND. 19-194		
LND. 20-24		
LND. 20-55		
LND. 20-53		
LND. 21-18		
LND. 21-196		
LND. 24-95		
LND. 32-70		

PREPARED BY: MIAMI COUNTY ENGINEER'S MAP DEPARTMENT
PAUL P. HUELSKAMP, P.E., P.S., COUNTY ENGINEER
DATE: MARCH 7, 2016 MB

REVISED: JULY 26, 2016 DS