BETHEL TWP.
MIAMI COUNTY, OHIO

SECTION 13 TOWN 2 RANGE 9
NE 1/4

PARCEL NUMBER
A01-_____

PLAT 17-A

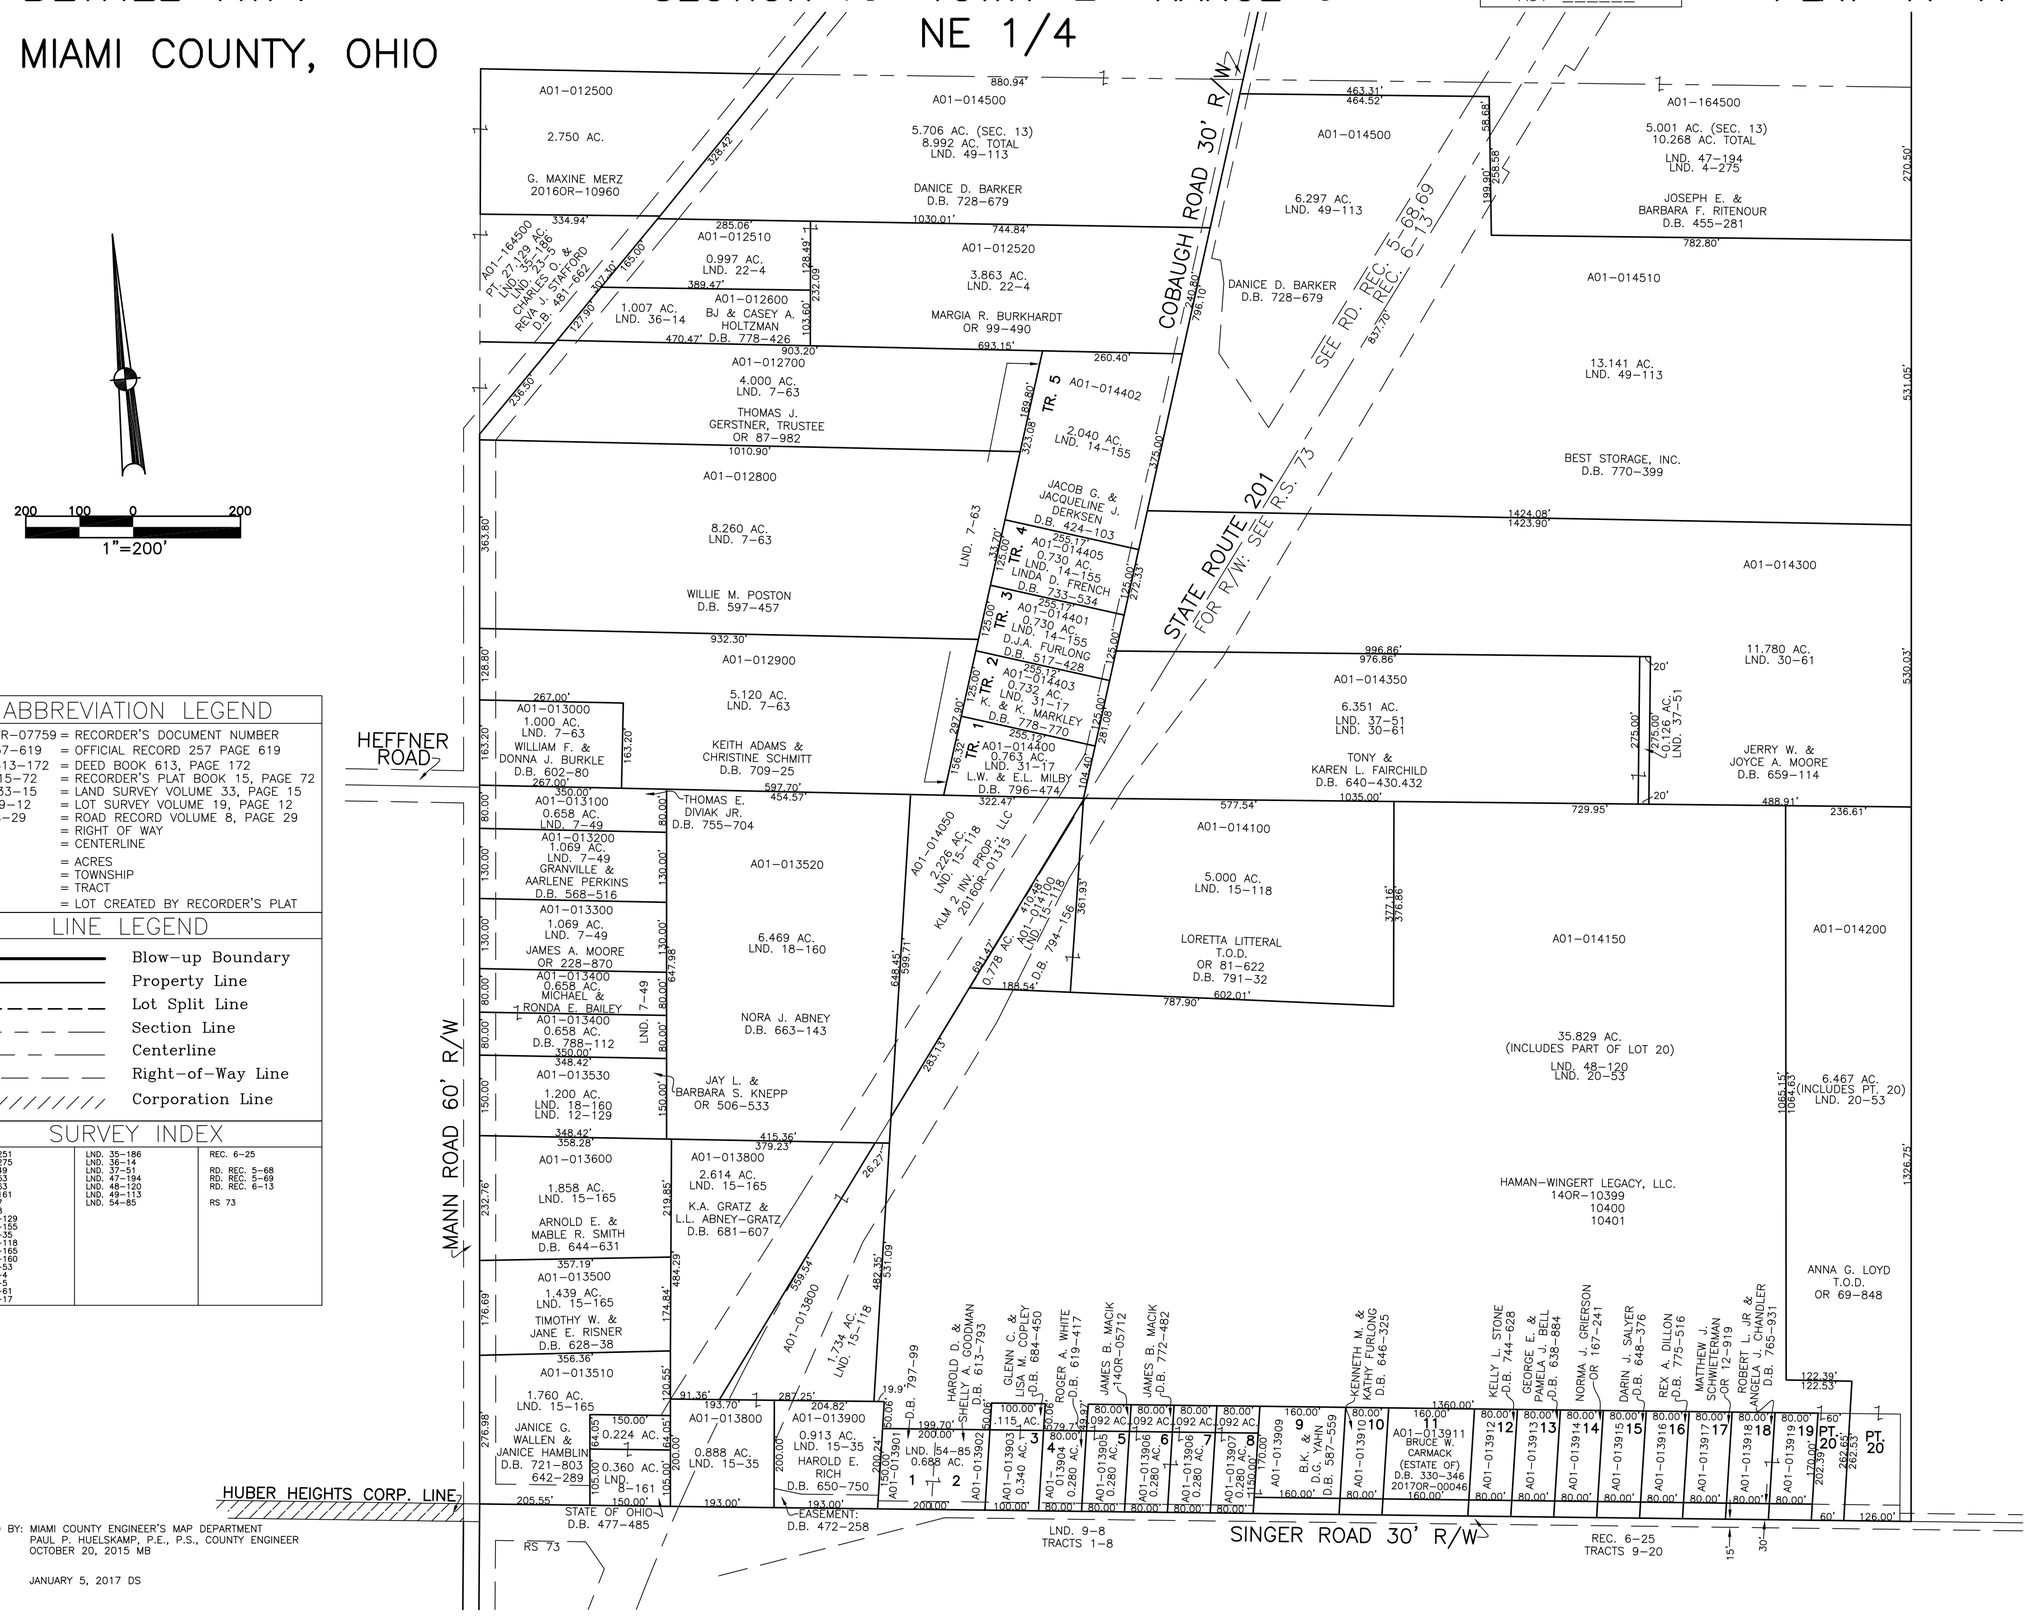

ABBREVIATION LEGEND

20140R-07759	= RECORDER'S DOCUMENT NUMBER
OR 257-619	= OFFICIAL RECORD 257 PAGE 619
D.B. 613-172	= DEED BOOK 613, PAGE 172
REC. 15-72	= RECORDER'S PLAT BOOK 15, PAGE 72
LND. 33-15	= LAND SURVEY VOLUME 33, PAGE 15
LOT 19-12	= LOT SURVEY VOLUME 19, PAGE 12
R.R. 8-29	= ROAD RECORD VOLUME 8, PAGE 29
R/W	= RIGHT OF WAY
℄	= CENTERLINE
AC.	= ACRES
TWP.	= TOWNSHIP
TR.	= TRACT
②	= LOT CREATED BY RECORDER'S PLAT

LINE LEGEND

- Blow-up Boundary
- Property Line
- Lot Split Line
- Section Line
- Centerline
- Right-of-Way Line
- Corporation Line

SURVEY INDEX

LND. 4-251	LND. 35-186	REC. 6-25
LND. 4-275	LND. 36-14	
LND. 7-49	LND. 37-51	RD. REC. 5-68
LND. 7-53	LND. 47-194	RD. REC. 5-69
LND. 7-63	LND. 48-120	RD. REC. 6-13
LND. 8-161	LND. 49-113	
LND. 9-7	LND. 54-85	RS 73
LND. 9-8		
LND. 12-129		
LND. 14-155		
LND. 15-35		
LND. 15-118		
LND. 15-165		
LND. 18-160		
LND. 20-53		
LND. 22-4		
LND. 23-8		
LND. 30-61		
LND. 31-17		

PREPARED BY: MIAMI COUNTY ENGINEER'S MAP DEPARTMENT
PAUL P. HUELSKAMP, P.E., P.S., COUNTY ENGINEER
DATE: OCTOBER 20, 2015 MB

REVISED: JANUARY 5, 2017 DS