BETHEL TWP.
MIAMI COUNTY, OHIO

SECTION 14 TOWN 2 RANGE 9
NE 1/4

PARCEL NUMBER
A01-_____

PLAT 18-A

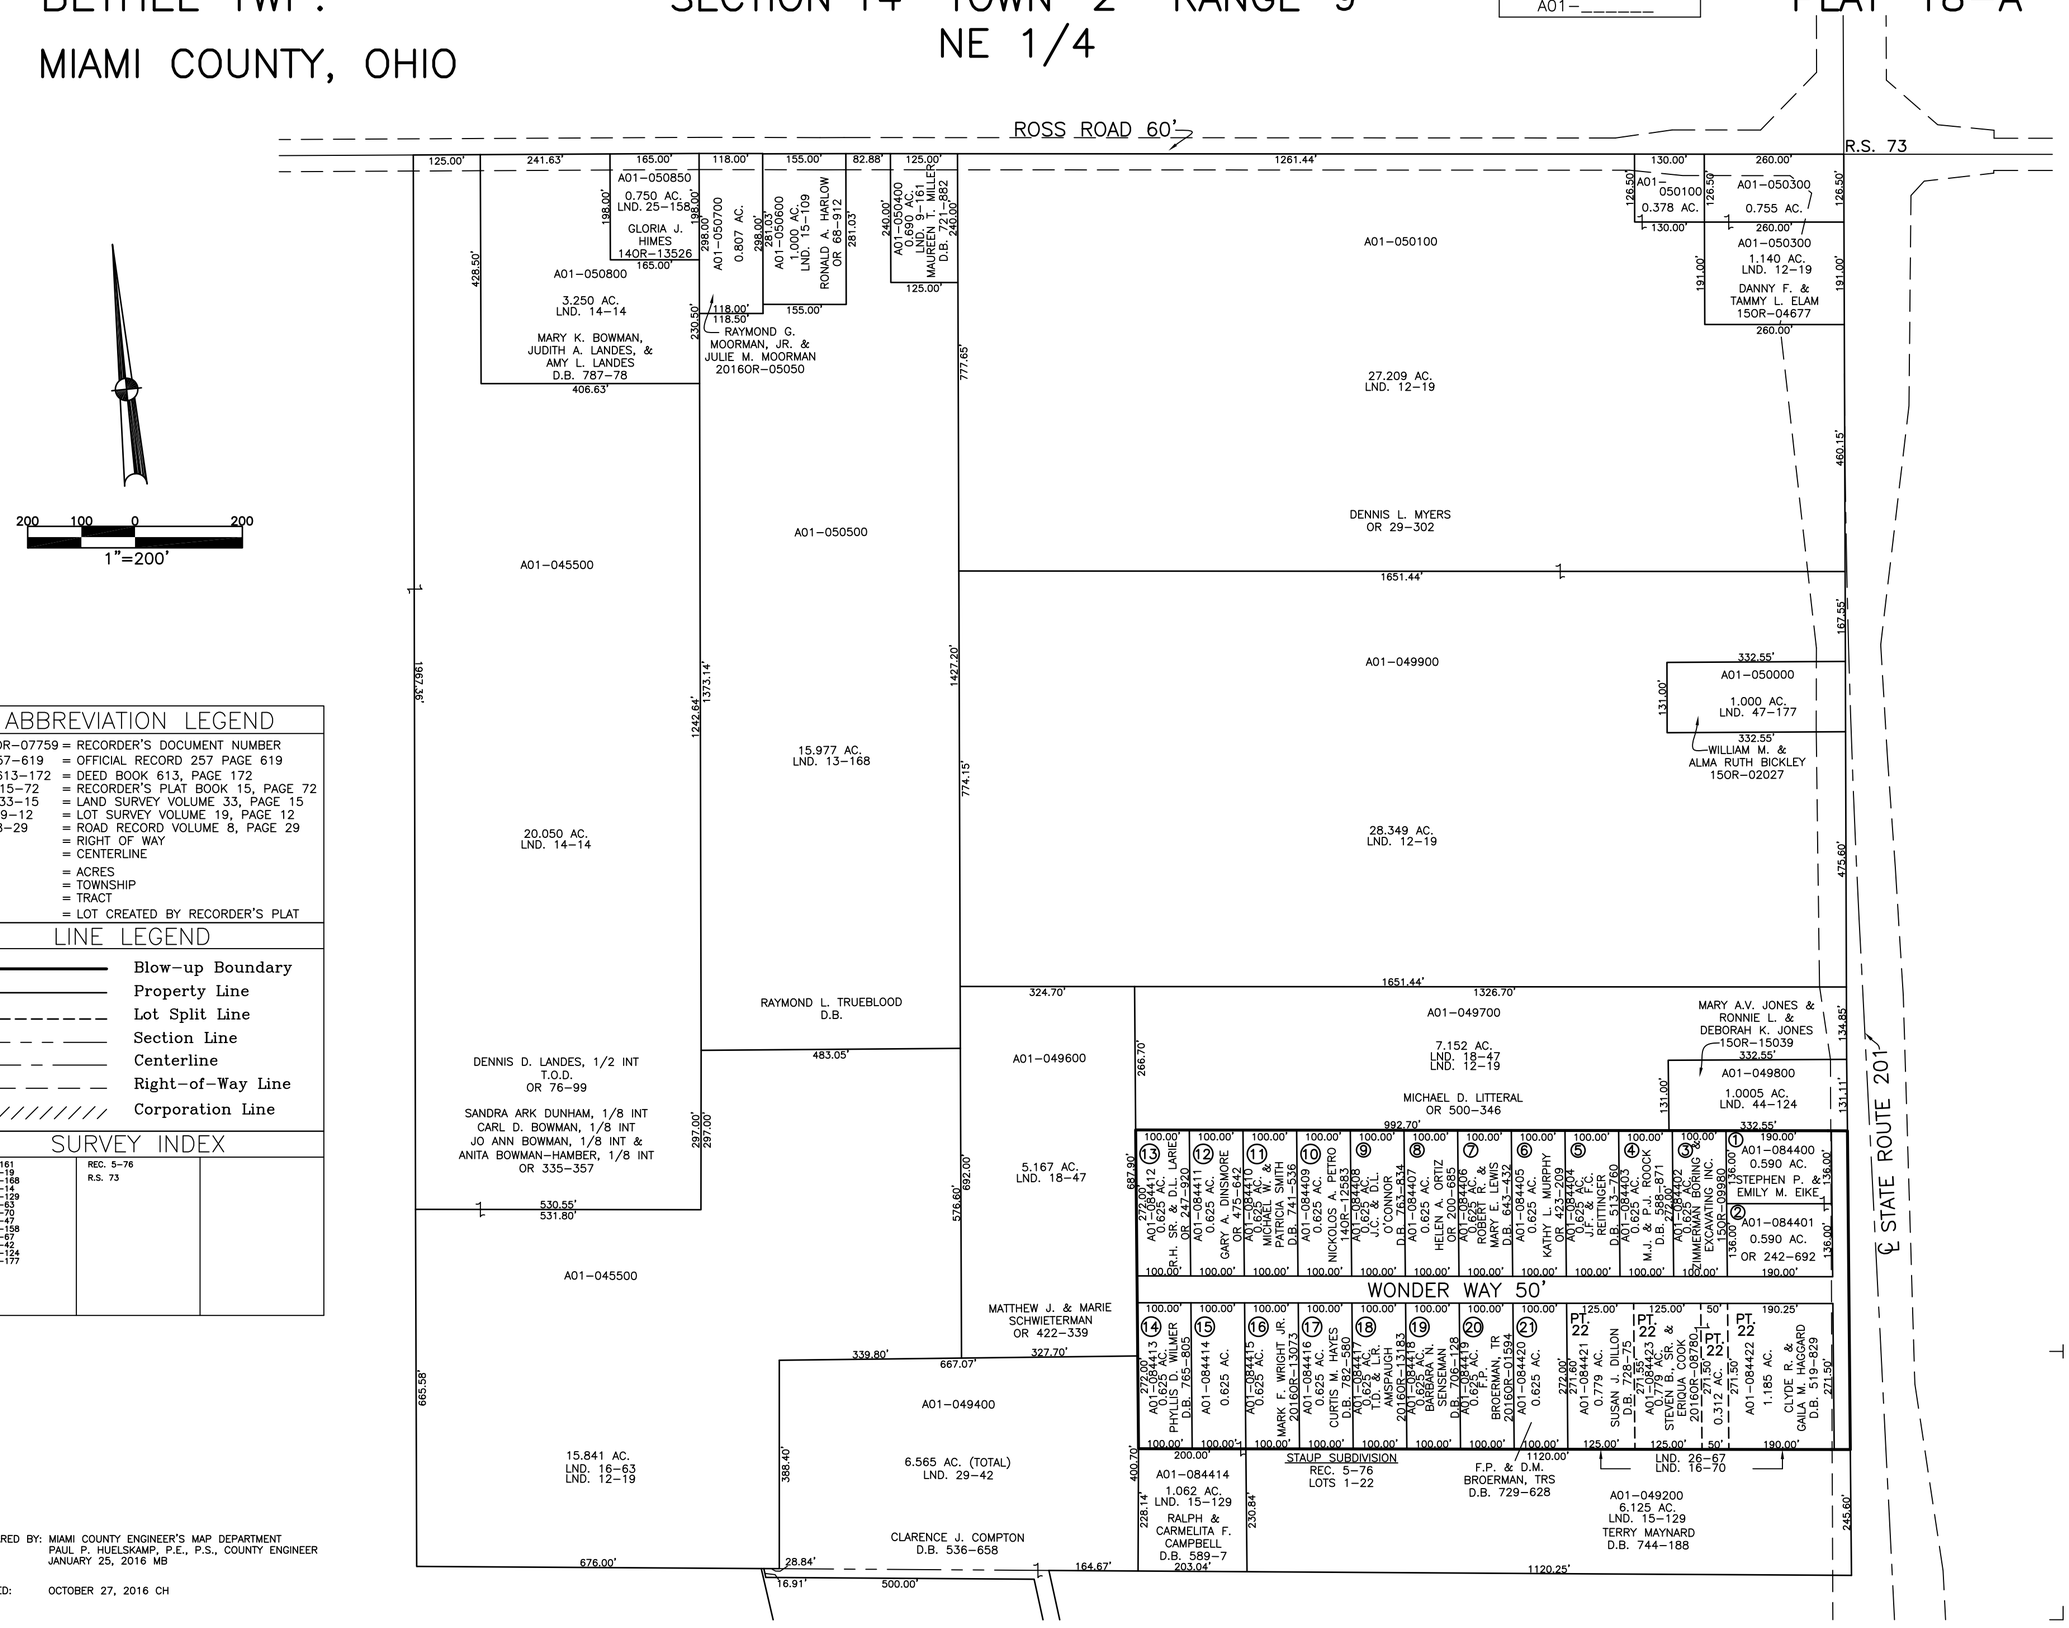

ABBREVIATION LEGEND

2014OR-07759	= RECORDER'S DOCUMENT NUMBER
OR 257-619	= OFFICIAL RECORD 257 PAGE 619
D.B. 613-172	= DEED BOOK 613, PAGE 172
REC. 15-72	= RECORDER'S PLAT BOOK 15, PAGE 72
LND. 33-15	= LAND SURVEY VOLUME 33, PAGE 15
LOT 19-12	= LOT SURVEY VOLUME 19, PAGE 12
R.R. 8-29	= ROAD RECORD VOLUME 8, PAGE 29
R/W	= RIGHT OF WAY
℄	= CENTERLINE
AC.	= ACRES
TWP.	= TOWNSHIP
TR.	= TRACT
②	= LOT CREATED BY RECORDER'S PLAT

LINE LEGEND

- Blow-up Boundary
- Property Line
- Lot Split Line
- Section Line
- Centerline
- Right-of-Way Line
- Corporation Line

SURVEY INDEX

LND. 9-161 LND. 12-19 LND. 13-168 LND. 14-14 LND. 15-129 LND. 16-63 LND. 16-70 LND. 18-47 LND. 25-158 LND. 26-67 LND. 29-42 LND. 44-124 LND. 47-177	REC. 5-76 R.S. 73	

PREPARED BY: MIAMI COUNTY ENGINEER'S MAP DEPARTMENT
PAUL P. HUELSKAMP, P.E., P.S., COUNTY ENGINEER
DATE: JANUARY 25, 2016 MB

REVISED: OCTOBER 27, 2016 CH