BETHEL TWP. SECTION 18 TOWN 2 RANGE 9 PLAT 22

MIAMI COUNTY, OHIO

PARCEL NUMBER
A01 – _____
A02 – _____

400 200 0 400
1"=400'

ABBREVIATION LEGEND

20140R–07759	= RECORDER'S DOCUMENT NUMBER
OR 257–619	= OFFICIAL RECORD 257 PAGE 619
D.B. 613–172	= DEED BOOK 613, PAGE 172
REC. 15–72	= RECORDER'S PLAT BOOK 15, PAGE 72
LND. 33–15	= LAND SURVEY VOLUME 33, PAGE 15
LOT 19–12	= LOT SURVEY VOLUME 19, PAGE 12
R.R. 8–29	= ROAD RECORD VOLUME 8, PAGE 29
R/W	= RIGHT OF WAY
℄	= CENTERLINE
AC.	= ACRES
TWP.	= TOWNSHIP
TR.	= TRACT
②	= LOT CREATED BY RECORDER'S PLAT

LINE LEGEND

- Blow–up Boundary
- Property Line
- Lot Split Line
- Section Line
- Centerline
- Right–of–Way Line
- Corporation Line

SURVEY INDEX

NORTHEAST QUARTER

LND. 1–222
LND. 14–78
LND. 14–145
LND. 17–172
LND. 18–173
LND. 38–37
LND. 38–125
LND. 42–45
LND. 54–53

R.S. 62

SOUTHEAST QUARTER

LND. 1–222
LND. 4–157
LND. 10–21
LND. 11–19
LND. 16–199
LND. 17–163
LND. 17–172
LND. 18–79
LND. 29–182
LND. 42–36
LND. 45–90

SOUTHWEST QUARTER

LND. 1–222
LND. 3–474
LND. 4–288
LND. 15–72
LND. 25–172

NORTHWEST QUARTER

LND. 1–222
LND. 4–133
LND. 13–77
LND. 18–173
LND. 21–150
LND. 33–126

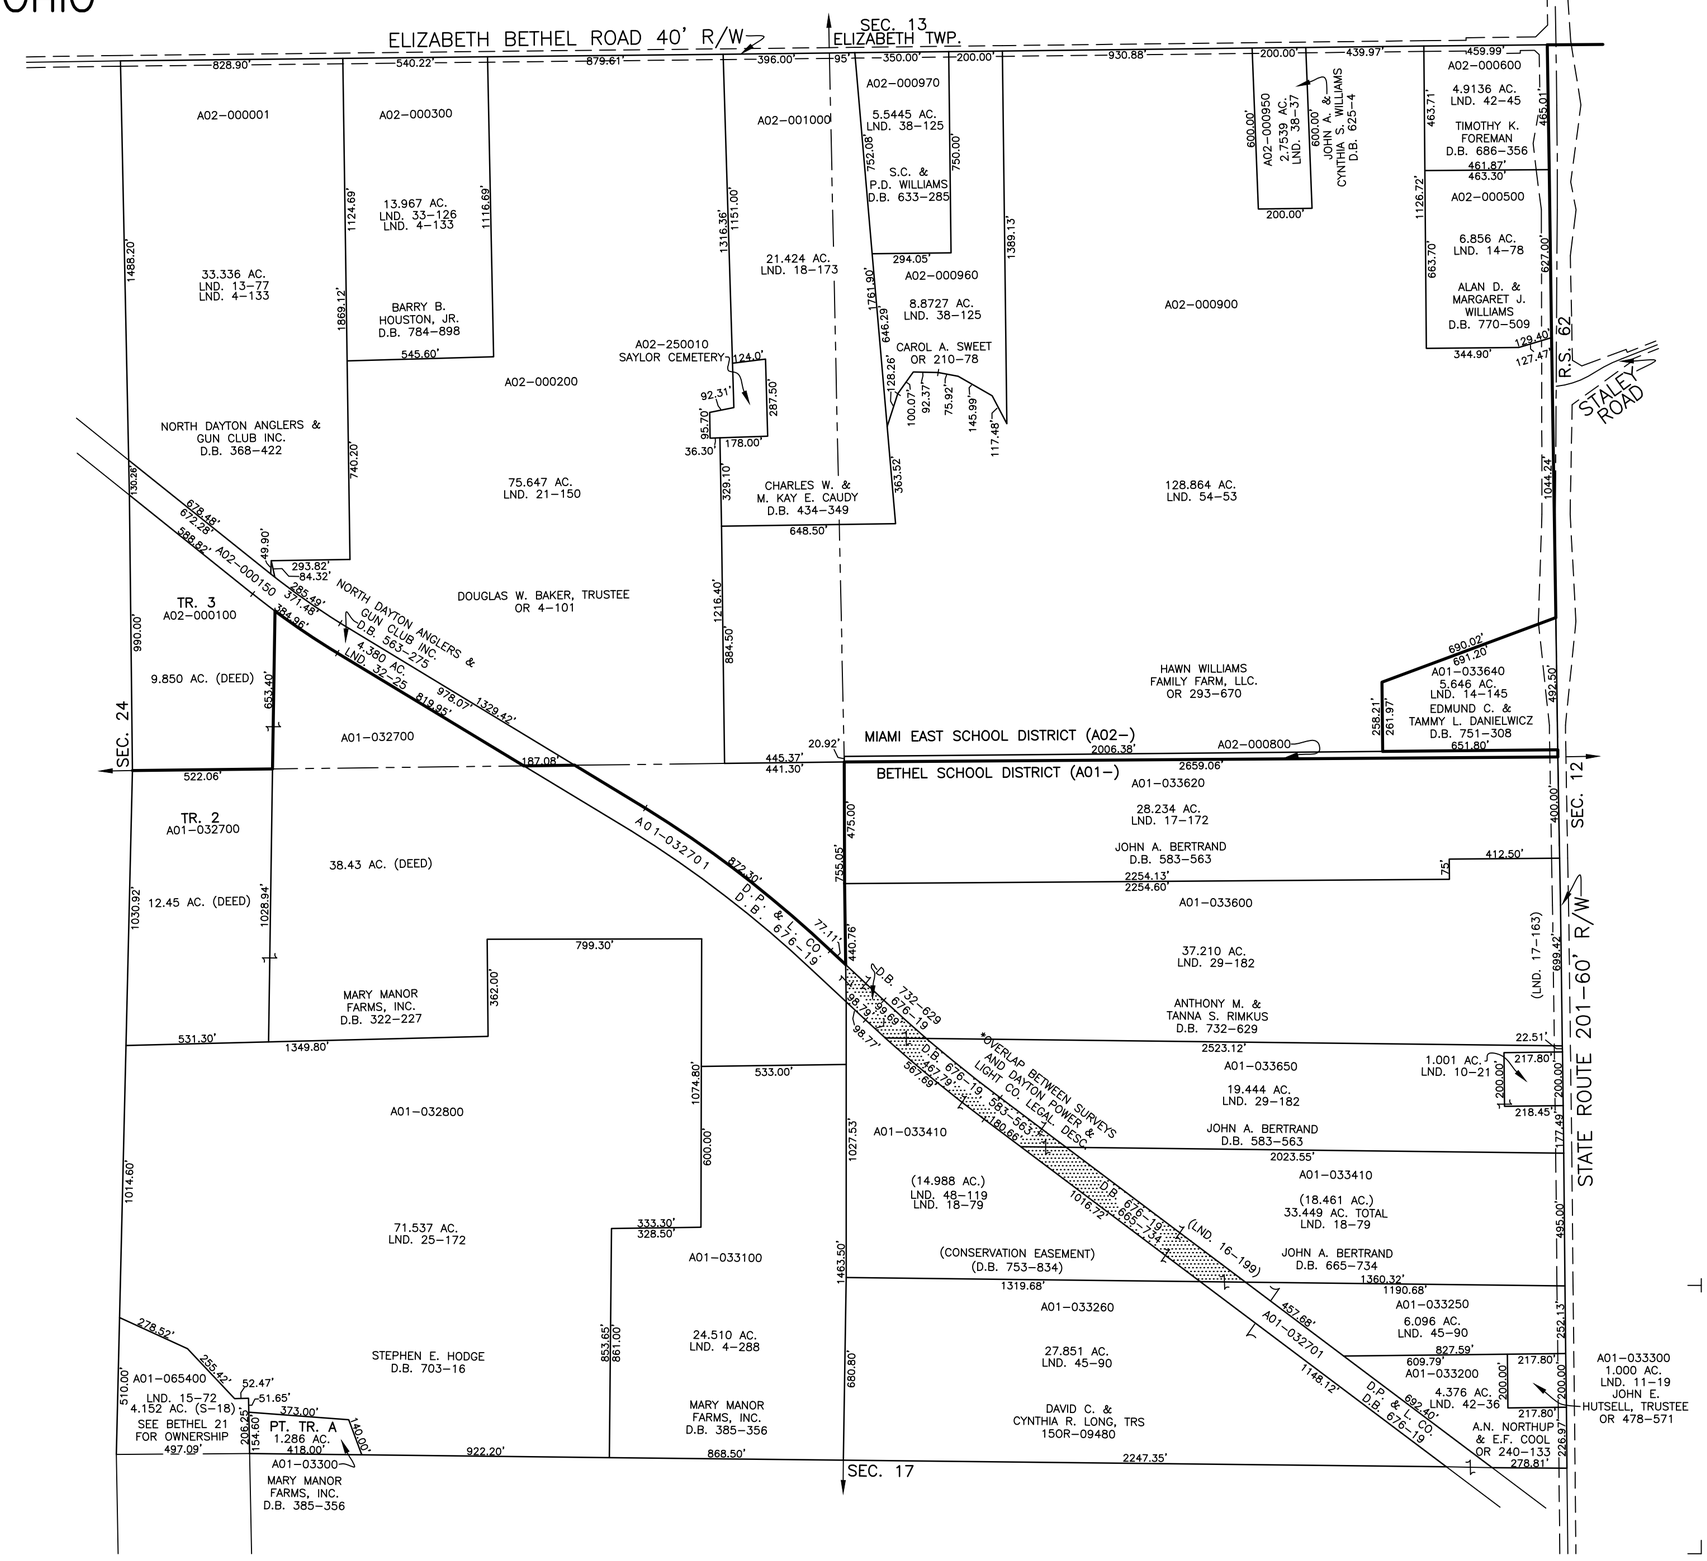

PREPARED BY: MIAMI COUNTY ENGINEER'S MAP DEPARTMENT
PAUL P. HUELSKAMP, P.E., P.S., COUNTY ENGINEER
DATE: MARCH 25, 2016 MB

REVISED: MARCH 25, 2016 MB