BETHEL TWP.
MIAMI COUNTY, OHIO

SECTION 21 TOWN 2 RANGE 9
SW 1/4

PARCEL NUMBER
A01-_____

PLAT 25-A

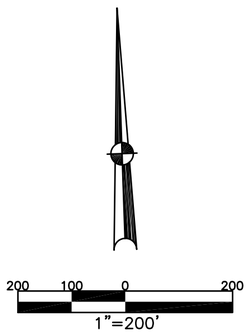

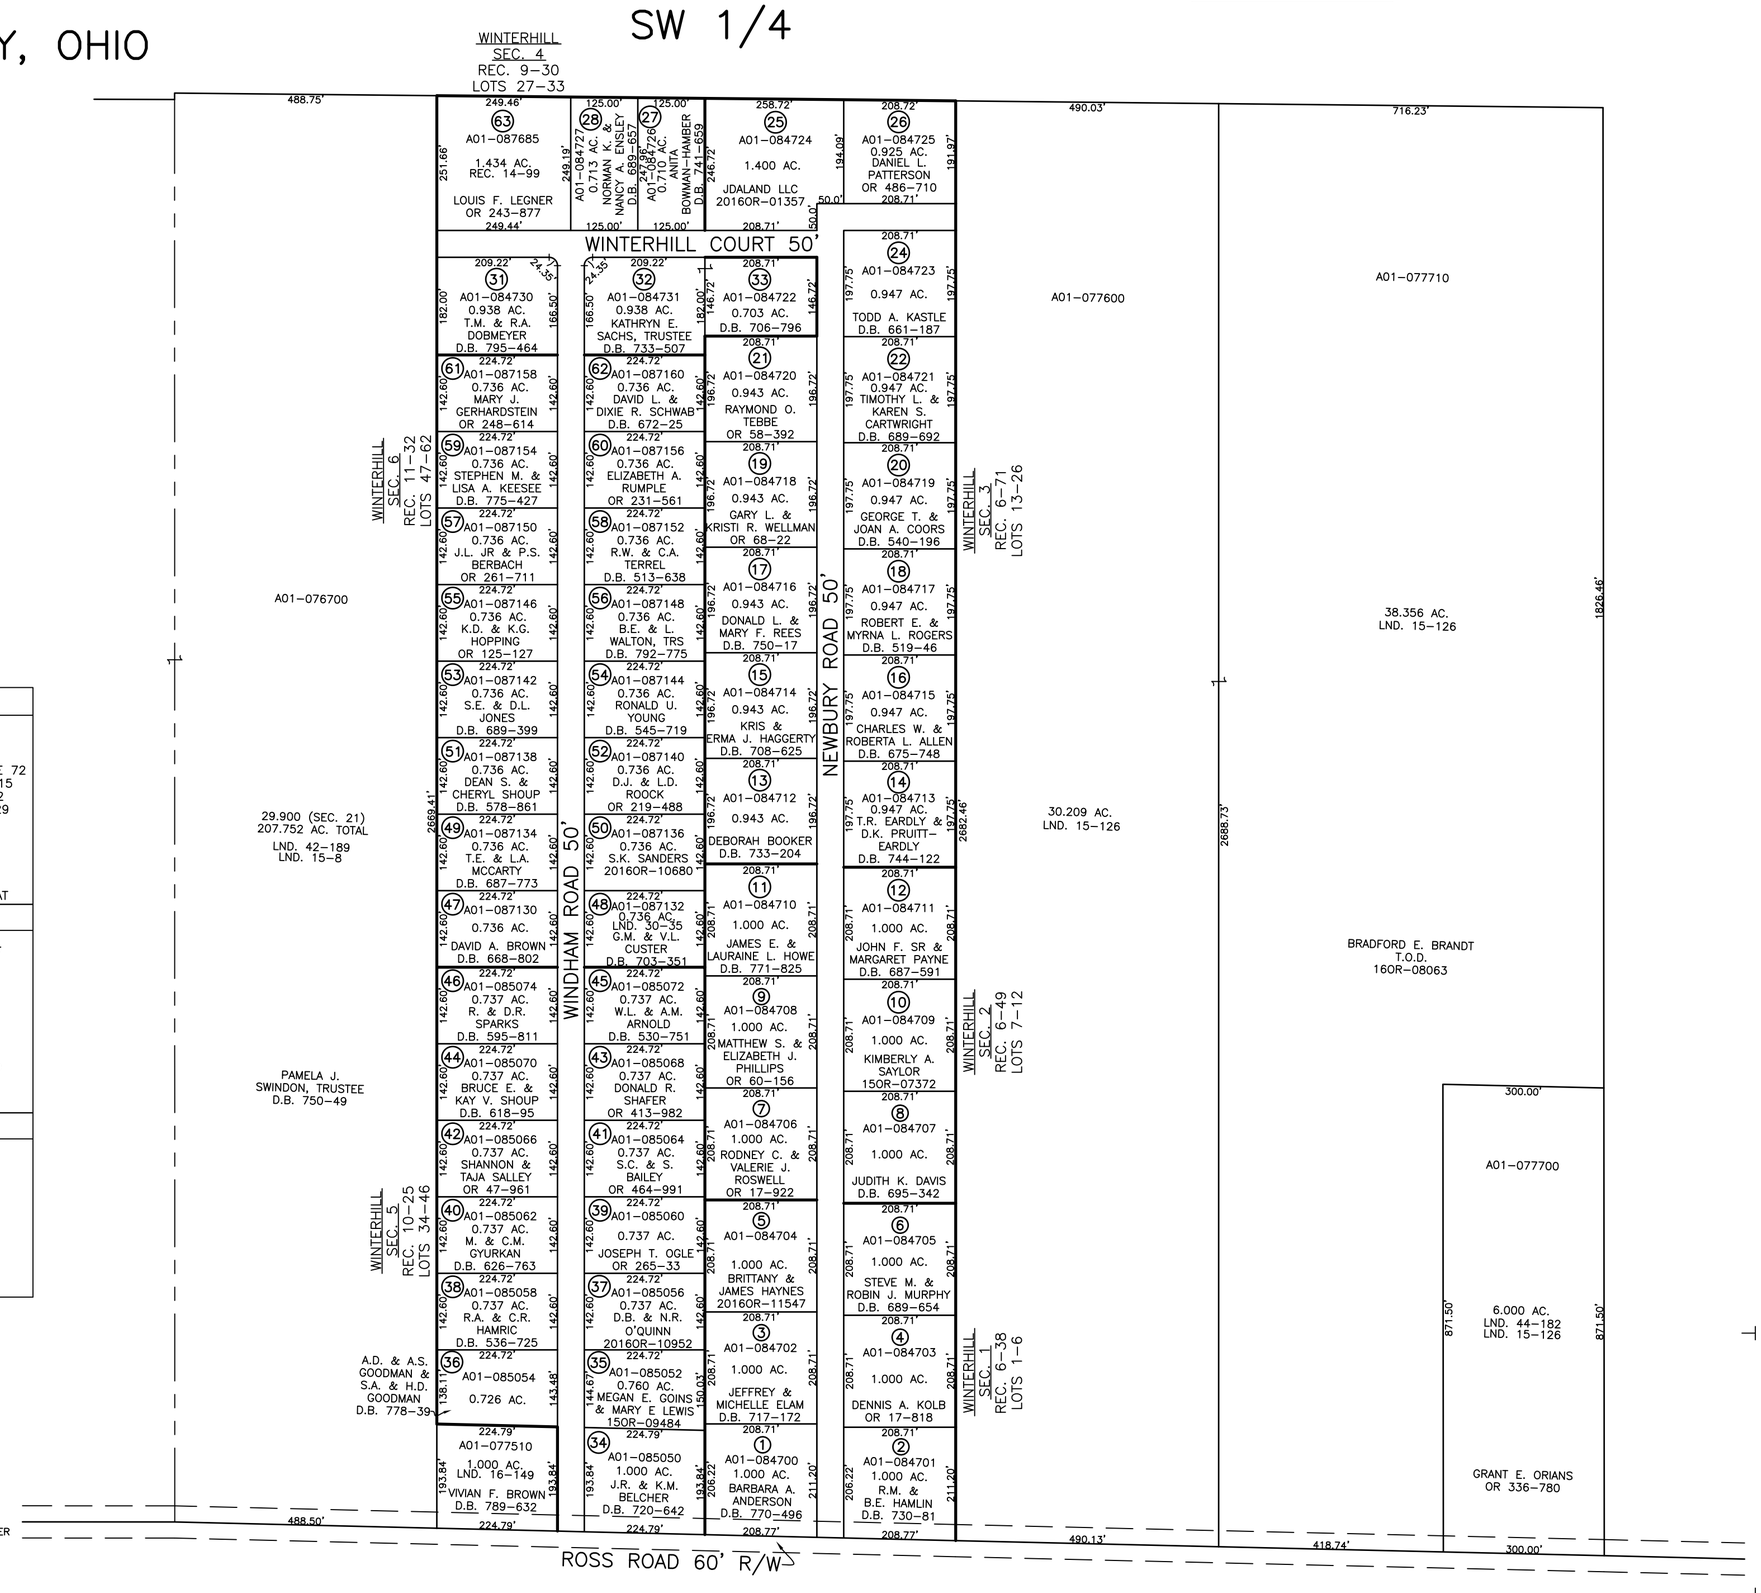

ABBREVIATION LEGEND

20140R-07759	= RECORDER'S DOCUMENT NUMBER
OR 257-619	= OFFICIAL RECORD 257 PAGE 619
D.B. 613-172	= DEED BOOK 613, PAGE 172
REC. 15-72	= RECORDER'S PLAT BOOK 15, PAGE 72
LND. 33-15	= LAND SURVEY VOLUME 33, PAGE 15
LOT 19-12	= LOT SURVEY VOLUME 19, PAGE 12
R.R. 8-29	= ROAD RECORD VOLUME 8, PAGE 29
R/W	= RIGHT OF WAY
℄	= CENTERLINE
AC.	= ACRES
TWP.	= TOWNSHIP
TR.	= TRACT
②	= LOT CREATED BY RECORDER'S PLAT

LINE LEGEND

- Blow-up Boundary
- Property Line
- Lot Split Line
- Section Line
- Centerline
- Right-of-Way Line
- Corporation Line

SURVEY INDEX

LND. 15-8	REC. 6-38	
LND. 15-126	REC. 6-49	
LND. 16-149	REC. 6-71	
LND. 30-35	REC. 9-30	
LND. 42-189	REC. 10-25	
LND. 44-182	REC. 11-32	
	REC. 14-99	

PREPARED BY: MIAMI COUNTY ENGINEER'S MAP DEPARTMENT
PAUL P. HUELSKAMP, P.E., P.S., COUNTY ENGINEER
DATE: OCTOBER 2, 2015 MB

REVISED: SEPTEMBER 22, 2016 CH