BETHEL TWP.
MIAMI COUNTY, OHIO

SECTION 23 TOWN 2 RANGE 9

PARCEL NUMBER
A01 – _____

PLAT 27

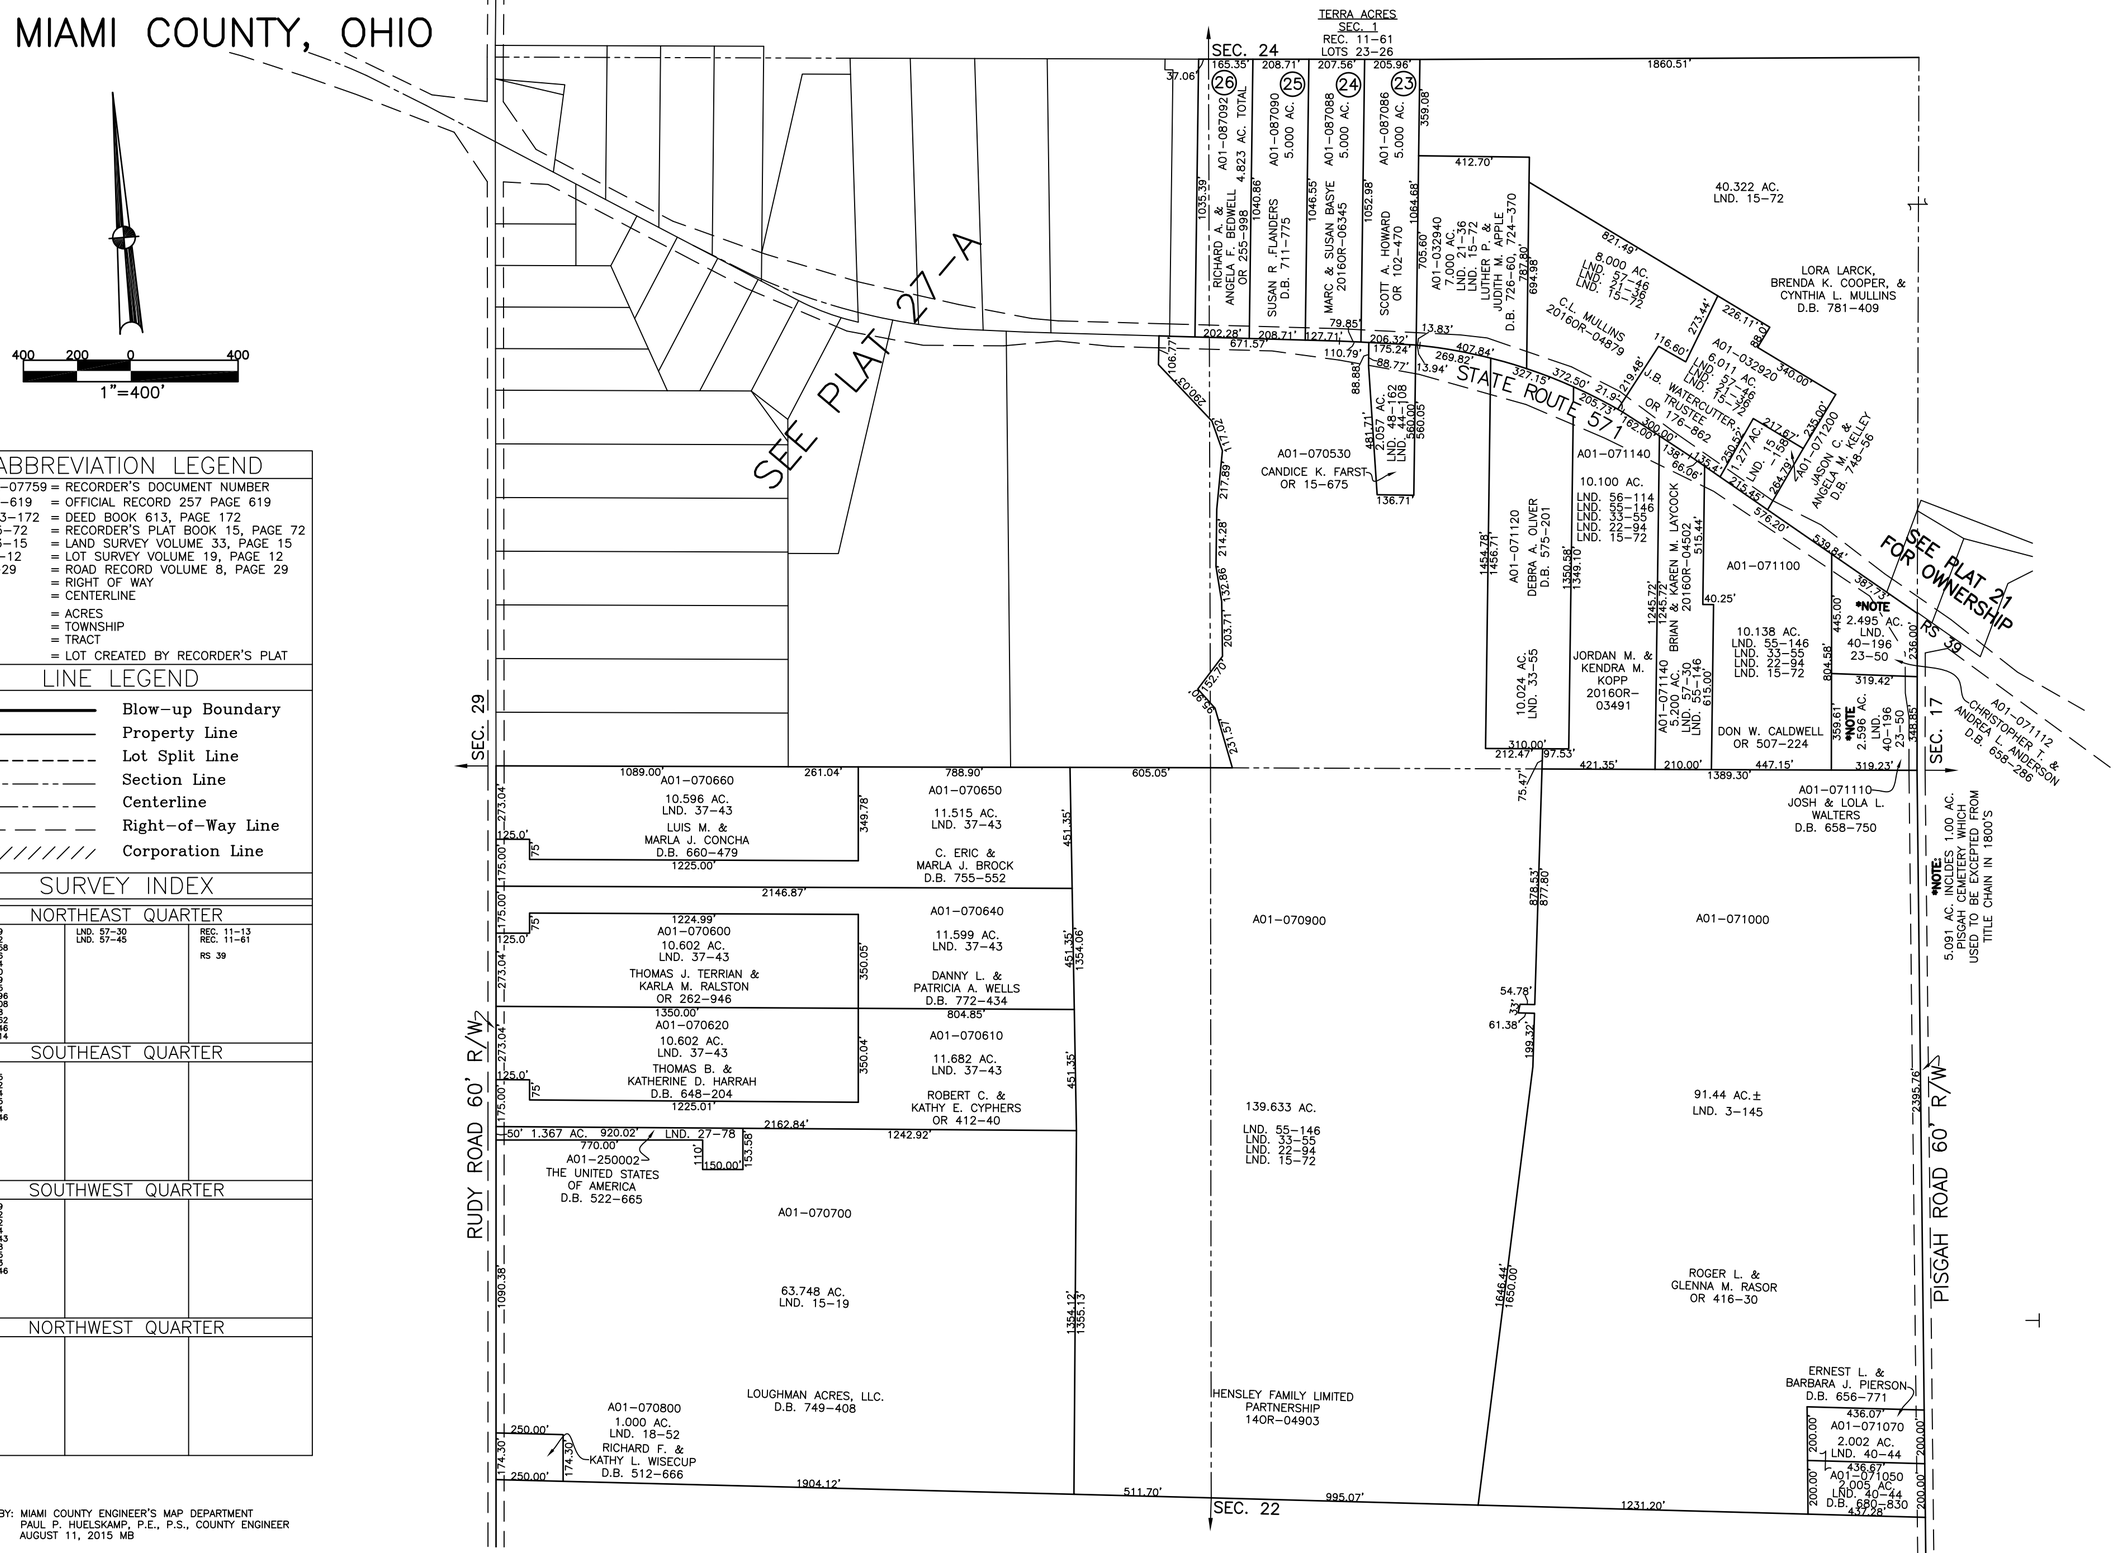

ABBREVIATION LEGEND

20140R-07759	= RECORDER'S DOCUMENT NUMBER
OR 257-619	= OFFICIAL RECORD 257 PAGE 619
D.B. 613-172	= DEED BOOK 613, PAGE 172
REC. 15-72	= RECORDER'S PLAT BOOK 15, PAGE 72
LND. 33-15	= LAND SURVEY VOLUME 33, PAGE 15
LOT 19-12	= LOT SURVEY VOLUME 19, PAGE 12
R.R. 8-29	= ROAD RECORD VOLUME 8, PAGE 29
R/W	= RIGHT OF WAY
℄	= CENTERLINE
AC.	= ACRES
TWP.	= TOWNSHIP
TR.	= TRACT
②	= LOT CREATED BY RECORDER'S PLAT

LINE LEGEND

- Blow-up Boundary
- Property Line
- Lot Split Line
- Section Line
- Centerline
- Right-of-Way Line
- Corporation Line

SURVEY INDEX

NORTHEAST QUARTER

LND. 9-179
LND. 15-72
LND. 15-158
LND. 21-36
LND. 22-94
LND. 23-50
LND. 32-59
LND. 33-55
LND. 40-196
LND. 44-108
LND. 46-48
LND. 48-162
LND. 55-146
LND. 56-114
LND. 57-30
LND. 57-45
REC. 11-13
REC. 11-61
RS 39

SOUTHEAST QUARTER

LND. 1-69
LND. 3-145
LND. 15-72
LND. 22-94
LND. 33-55
LND. 40-44
LND. 55-146

SOUTHWEST QUARTER

LND. 15-19
LND. 15-72
LND. 18-52
LND. 22-94
LND. 24-143
LND. 27-78
LND. 33-55
LND. 37-43
LND. 55-146

NORTHWEST QUARTER

PREPARED BY: MIAMI COUNTY ENGINEER'S MAP DEPARTMENT
PAUL P. HUELSKAMP, P.E., P.S., COUNTY ENGINEER
DATE: AUGUST 11, 2015 MB

REVISED: DECEMBER 27, 2016 MDB