BETHEL TWP.
MIAMI COUNTY, OHIO

SECTION 25 TOWN 2 RANGE 9
NW 1/4

PARCEL NUMBER
A01-_____

PLAT 29-A

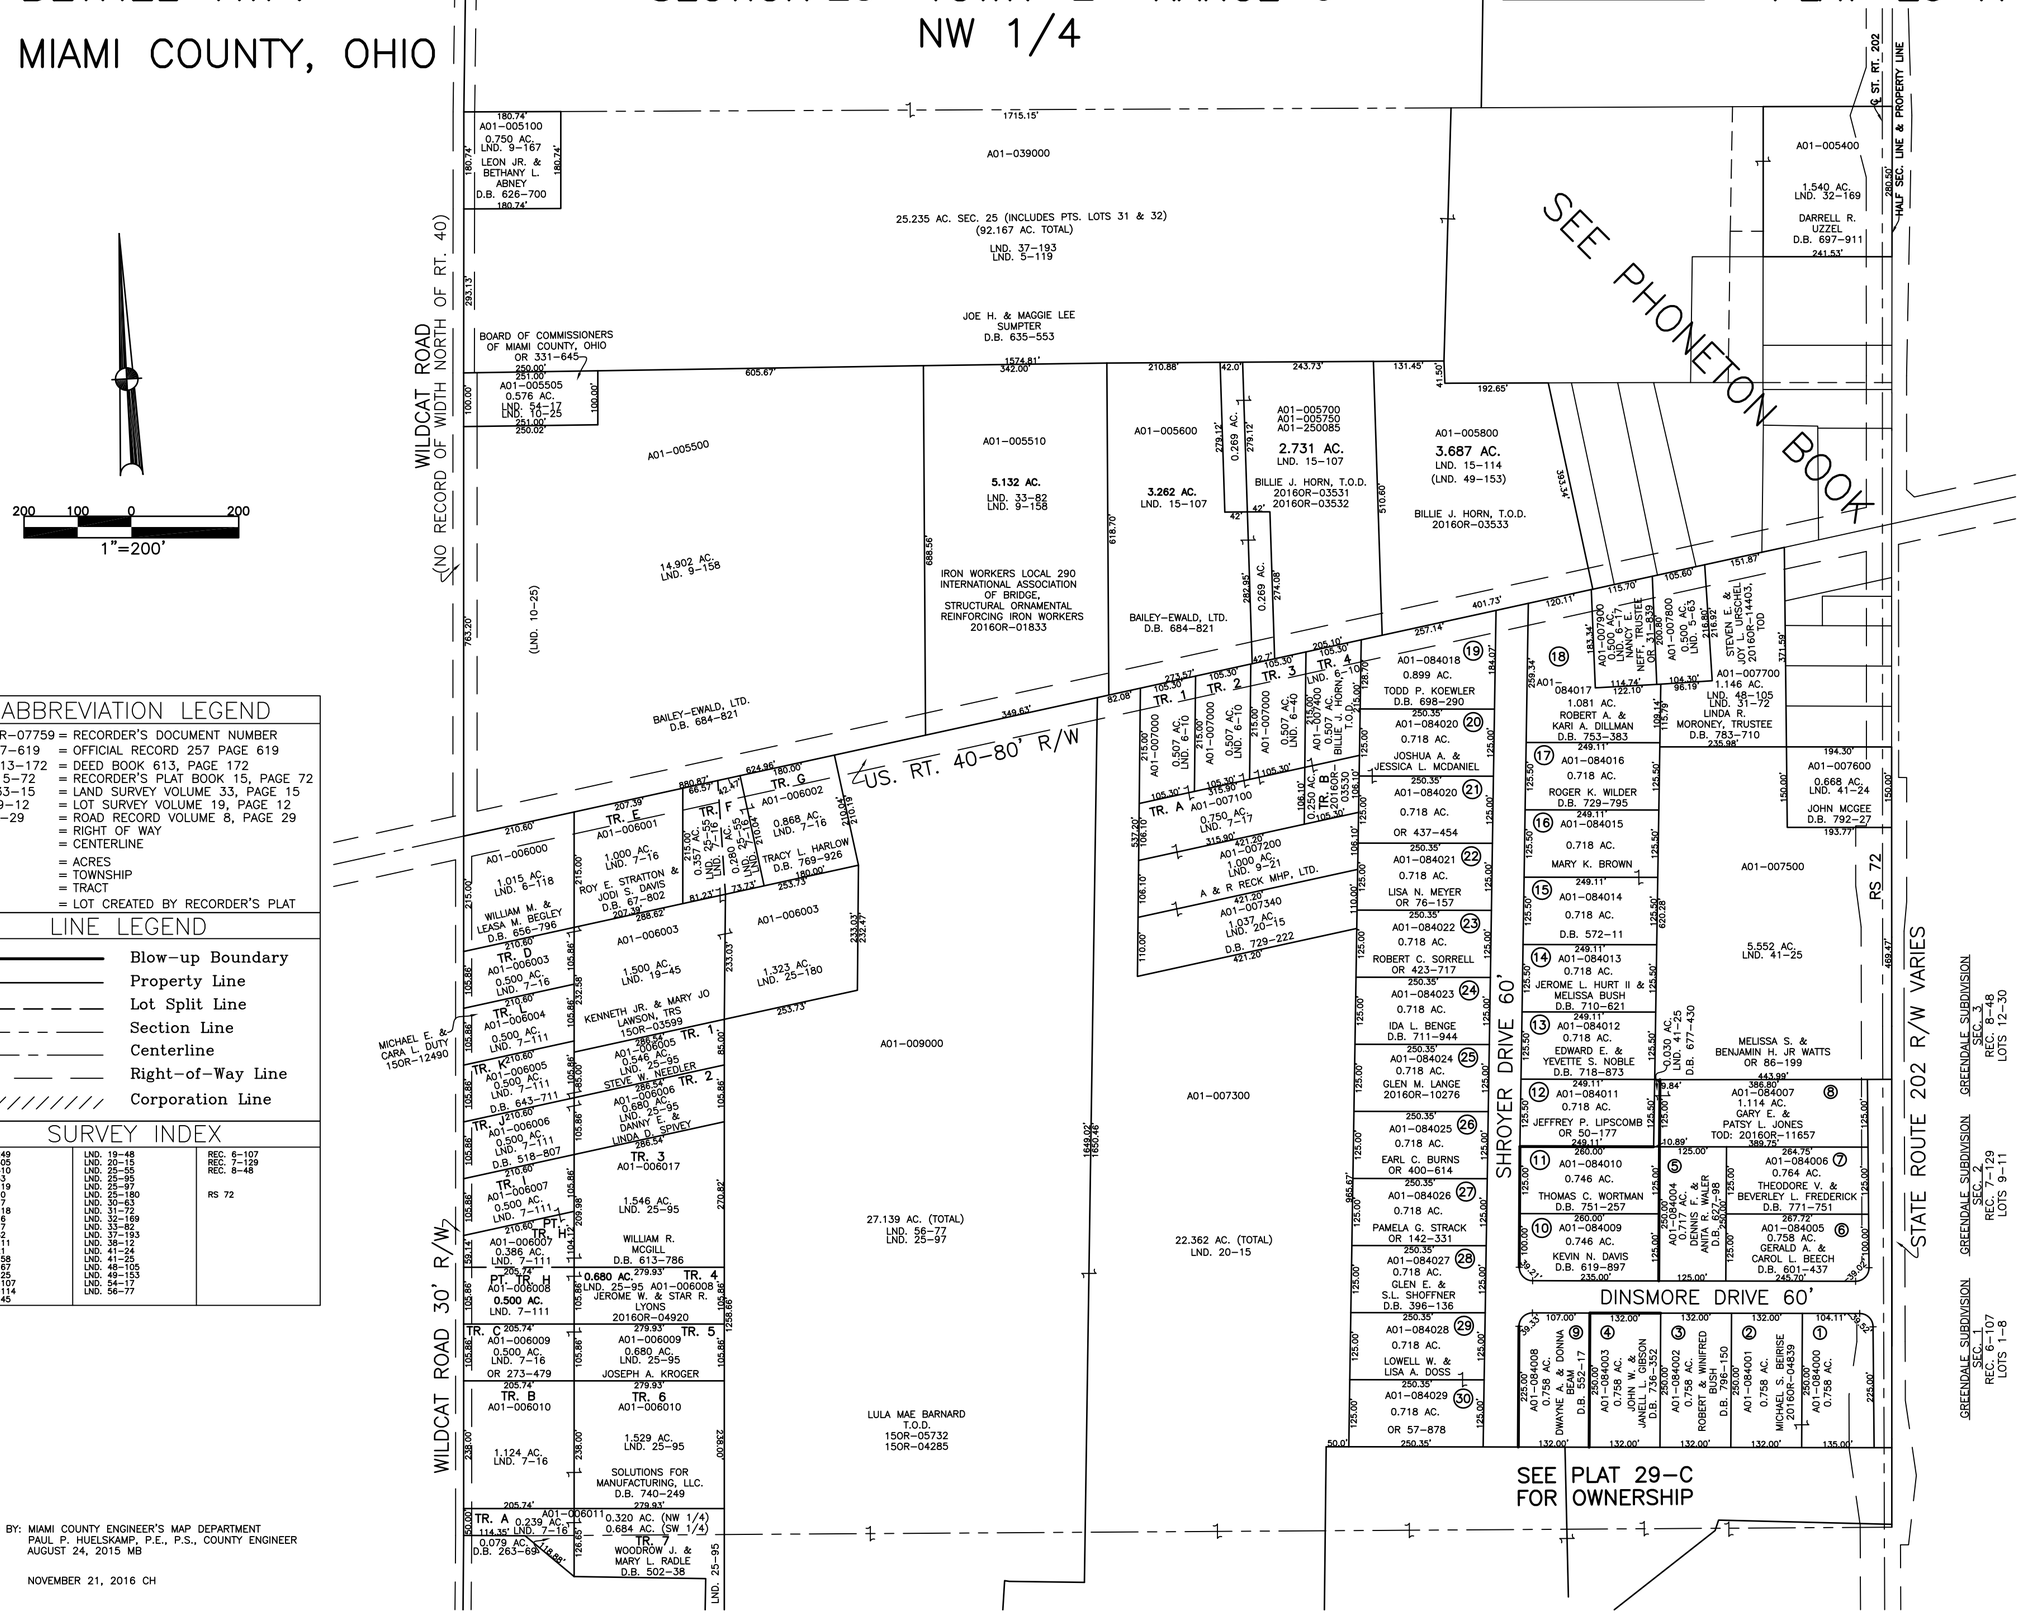

ABBREVIATION LEGEND

2014OR-07759	= RECORDER'S DOCUMENT NUMBER
OR 257-619	= OFFICIAL RECORD 257 PAGE 619
D.B. 613-172	= DEED BOOK 613, PAGE 172
REC. 15-72	= RECORDER'S PLAT BOOK 15, PAGE 72
LND. 33-15	= LAND SURVEY VOLUME 33, PAGE 15
LOT 19-12	= LOT SURVEY VOLUME 19, PAGE 12
R.R. 8-29	= ROAD RECORD VOLUME 8, PAGE 29
R/W	= RIGHT OF WAY
℄	= CENTERLINE
AC.	= ACRES
TWP.	= TOWNSHIP
TR.	= TRACT
②	= LOT CREATED BY RECORDER'S PLAT

LINE LEGEND

- Blow-up Boundary
- Property Line
- Lot Split Line
- Section Line
- Centerline
- Right-of-Way Line
- Corporation Line

SURVEY INDEX

LND. 4-249	LND. 19-48	REC. 6-107
LND. 4-405	LND. 20-15	REC. 7-129
LND. 4-410	LND. 25-55	REC. 8-48
LND. 5-63	LND. 25-95	
LND. 5-119	LND. 25-97	RS 72
LND. 6-10	LND. 25-180	
LND. 6-17	LND. 30-63	
LND. 6-118	LND. 31-72	
LND. 7-16	LND. 32-169	
LND. 7-17	LND. 33-82	
LND. 7-82	LND. 37-193	
LND. 7-111	LND. 38-12	
LND. 9-21	LND. 41-24	
LND. 9-158	LND. 41-25	
LND. 9-187	LND. 48-105	
LND. 10-25	LND. 49-153	
LND. 15-107	LND. 54-17	
LND. 15-114	LND. 56-77	
LND. 19-45		

PREPARED BY: MIAMI COUNTY ENGINEER'S MAP DEPARTMENT
PAUL P. HUELSKAMP, P.E., P.S., COUNTY ENGINEER
DATE: AUGUST 24, 2015 MB

REVISED: NOVEMBER 21, 2016 CH