BETHEL TWP. SECTION 27 TOWN 2 RANGE 9 PLAT 31

MIAMI COUNTY, OHIO

PARCEL NUMBER
A01 —_____

400 200 0 400
1"=400'

ABBREVIATION LEGEND

20140R–07759	= RECORDER'S DOCUMENT NUMBER
OR 257–619	= OFFICIAL RECORD 257 PAGE 619
D.B. 613–172	= DEED BOOK 613, PAGE 172
REC. 15–72	= RECORDER'S PLAT BOOK 15, PAGE 72
LND. 33–15	= LAND SURVEY VOLUME 33, PAGE 15
LOT 19–12	= LOT SURVEY VOLUME 19, PAGE 12
R.R. 8–29	= ROAD RECORD VOLUME 8, PAGE 29
R/W	= RIGHT OF WAY
℄	= CENTERLINE
AC.	= ACRES
TWP.	= TOWNSHIP
TR.	= TRACT
②	= LOT CREATED BY RECORDER'S PLAT

LINE LEGEND

- Blow–up Boundary
- Property Line
- Lot Split Line
- Section Line
- Centerline
- Right–of–Way Line
- Corporation Line

SURVEY INDEX

NORTHEAST QUARTER

LND. 4–85
LND. 40–103
LND. 43–177
LND. 50–171

SOUTHEAST QUARTER

LND. 7–38
LND. 7–117
LND. 26–107
LND. 32–128
LND. 33–64
LND. 42–189
LND. 54–66

REC. 8–1
REC. 14–9
REC. 19–48

SOUTHWEST QUARTER

LND. 15–8
LND. 42–189

NORTHWEST QUARTER

LND. 31–120
LND. 39–186
LND. 41–12

REC. 19–51
REC. 19–52

RD. REC. 8–173
RD. REC. 8–174

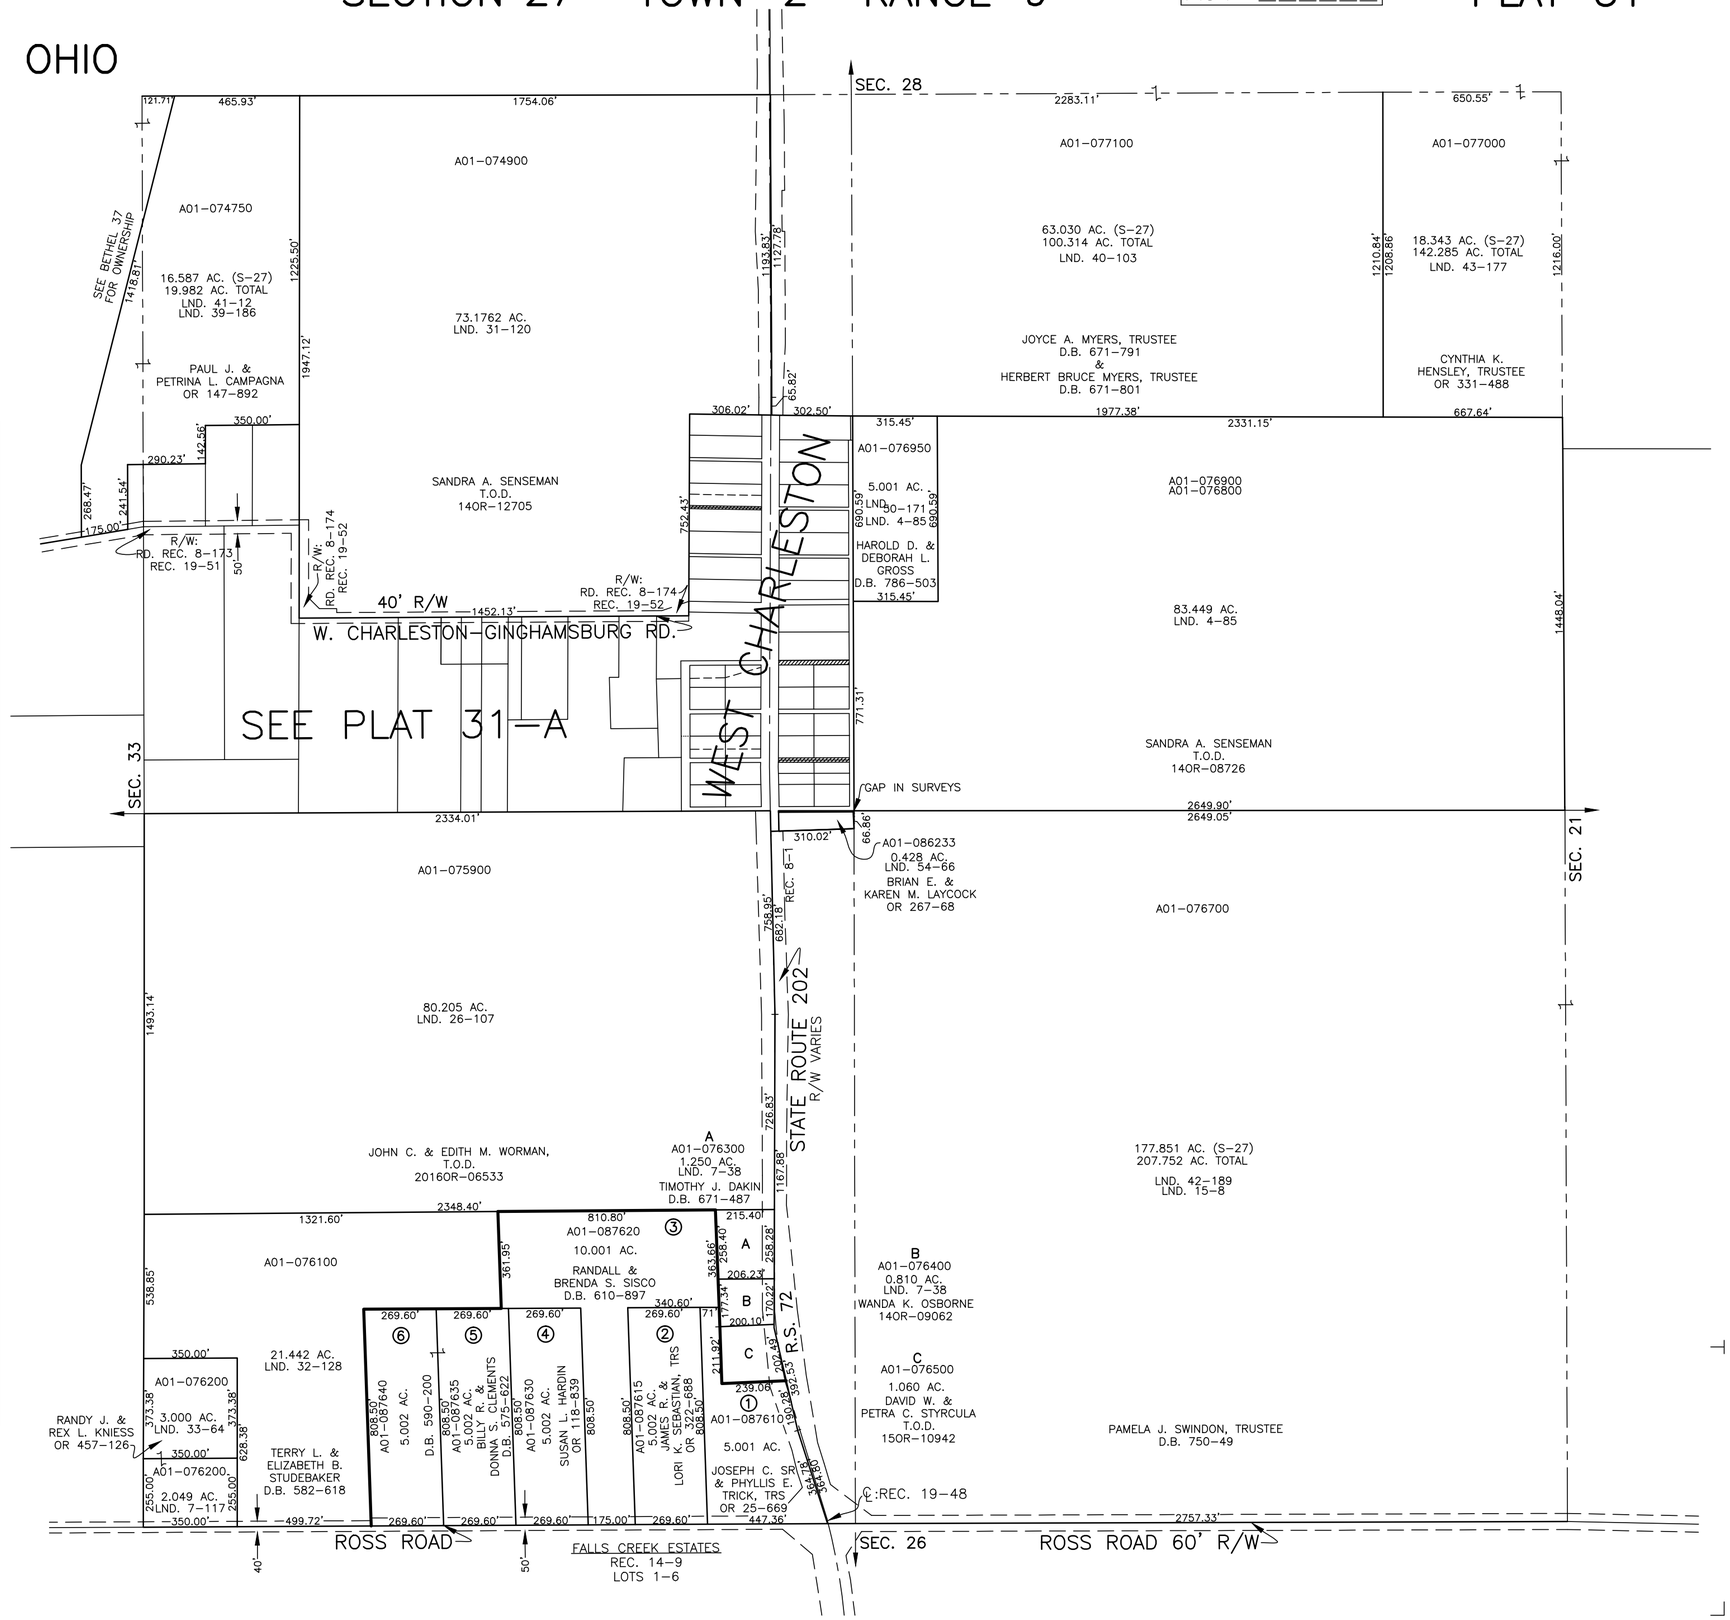

PREPARED BY: MIAMI COUNTY ENGINEER'S MAP DEPARTMENT
PAUL P. HUELSKAMP, P.E., P.S., COUNTY ENGINEER
DATE: APRIL 11, 2016 MB

REVISED: JUNE 7, 2016 DS