BETHEL TWP. SECTION 32 TOWN 2 RANGE 9 PLAT 36

MIAMI COUNTY, OHIO

PARCEL NUMBER
A01 — _____

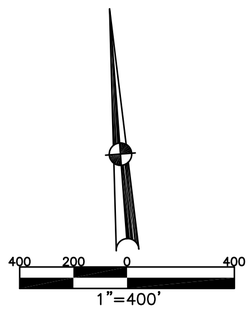

ABBREVIATION LEGEND

20140R–07759	= RECORDER'S DOCUMENT NUMBER
OR 257–619	= OFFICIAL RECORD 257 PAGE 619
D.B. 613–172	= DEED BOOK 613, PAGE 172
REC. 15–72	= RECORDER'S PLAT BOOK 15, PAGE 72
LND. 33–15	= LAND SURVEY VOLUME 33, PAGE 15
LOT 19–12	= LOT SURVEY VOLUME 19, PAGE 12
R.R. 8–29	= ROAD RECORD VOLUME 8, PAGE 29
R/W	= RIGHT OF WAY
℄	= CENTERLINE
AC.	= ACRES
TWP.	= TOWNSHIP
TR.	= TRACT
②	= LOT CREATED BY RECORDER'S PLAT

LINE LEGEND

- Blow–up Boundary
- Property Line
- Lot Split Line
- Section Line
- Centerline
- Right–of–Way Line
- Corporation Line

SURVEY INDEX

NORTHEAST QUARTER

LND. 4–115
LND. 24–113
LND. 30–178
LND. 31–2
LND. 37–53
LND. 37–63
LND. 37–143
LND. 40–161
LND. 42–166
LND. 44–173
LND. 56–84

SOUTHEAST QUARTER

LND. 17–200
LND. 24–113
LND. 30–178
LND. 44–173
LND. 49–4
LND. 52–3
LND. 52–12

REC. 21–99
RD. REC. 9–7

SOUTHWEST QUARTER

LND. 28–54

NORTHWEST QUARTER

LND. 3–227
LND. 3–345
LND. 3–431
LND. 20–127
LND. 20–196
LND. 28–54
LND. 49–156
LND. 50–78

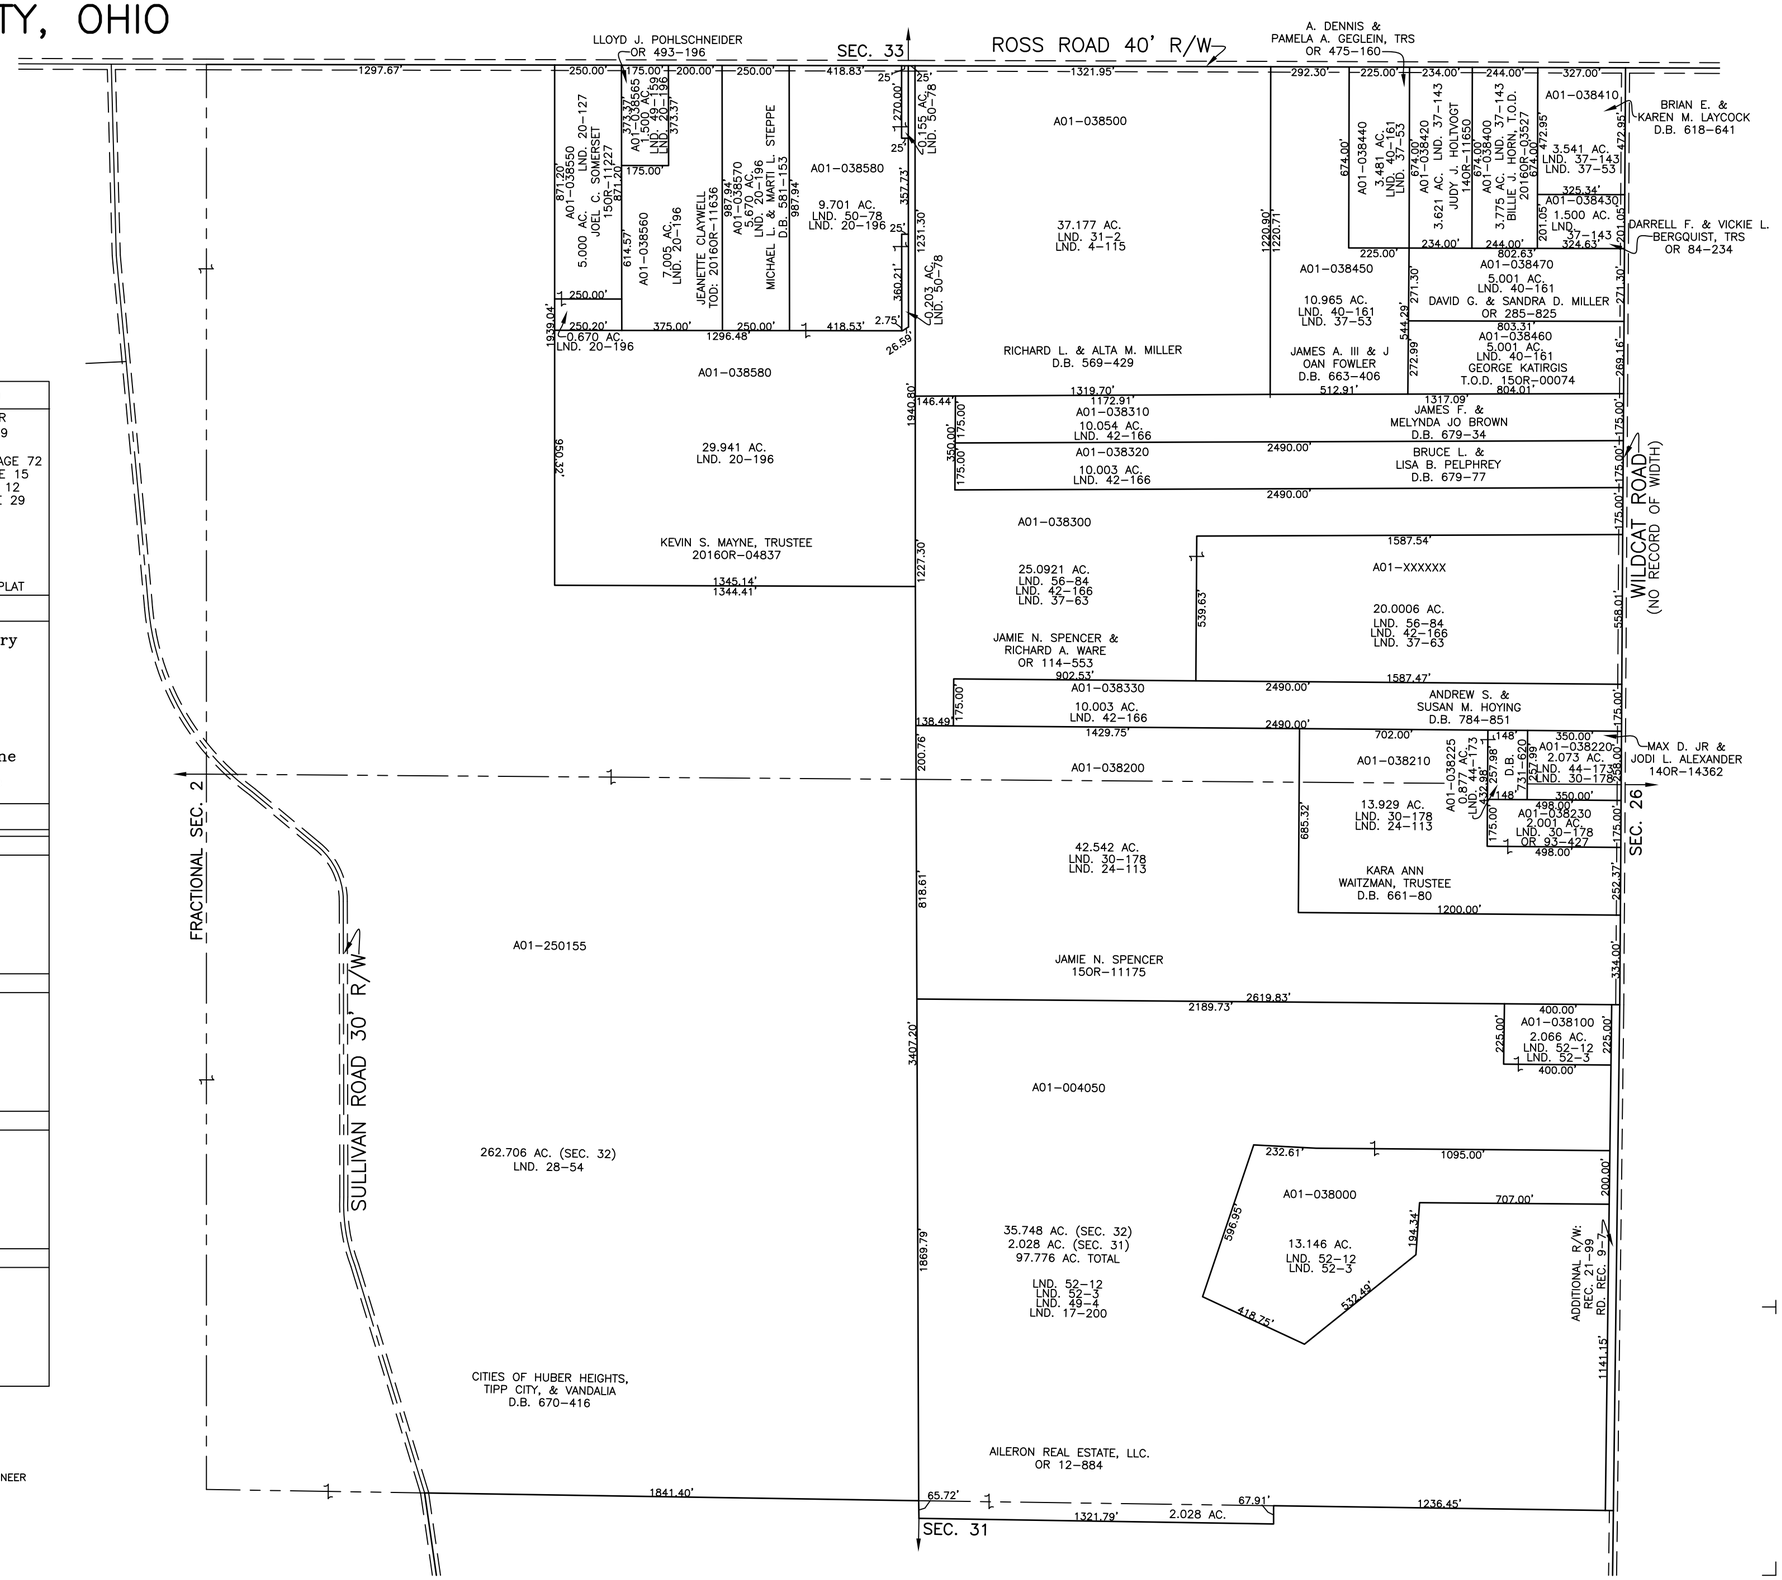

PREPARED BY: MIAMI COUNTY ENGINEER'S MAP DEPARTMENT
PAUL P. HUELSKAMP, P.E., P.S., COUNTY ENGINEER
DATE: NOVEMBER 12, 2015 MB

REVISED: SEPTEMBER 27, 2016 CH