BETHEL TWP.
MIAMI COUNTY, OHIO

SECTION 1 TOWN 2 RANGE 9
NE 1/4

PLAT 2–A

PARCEL NUMBER
A01–_____
A03–_____

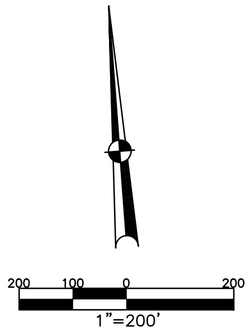

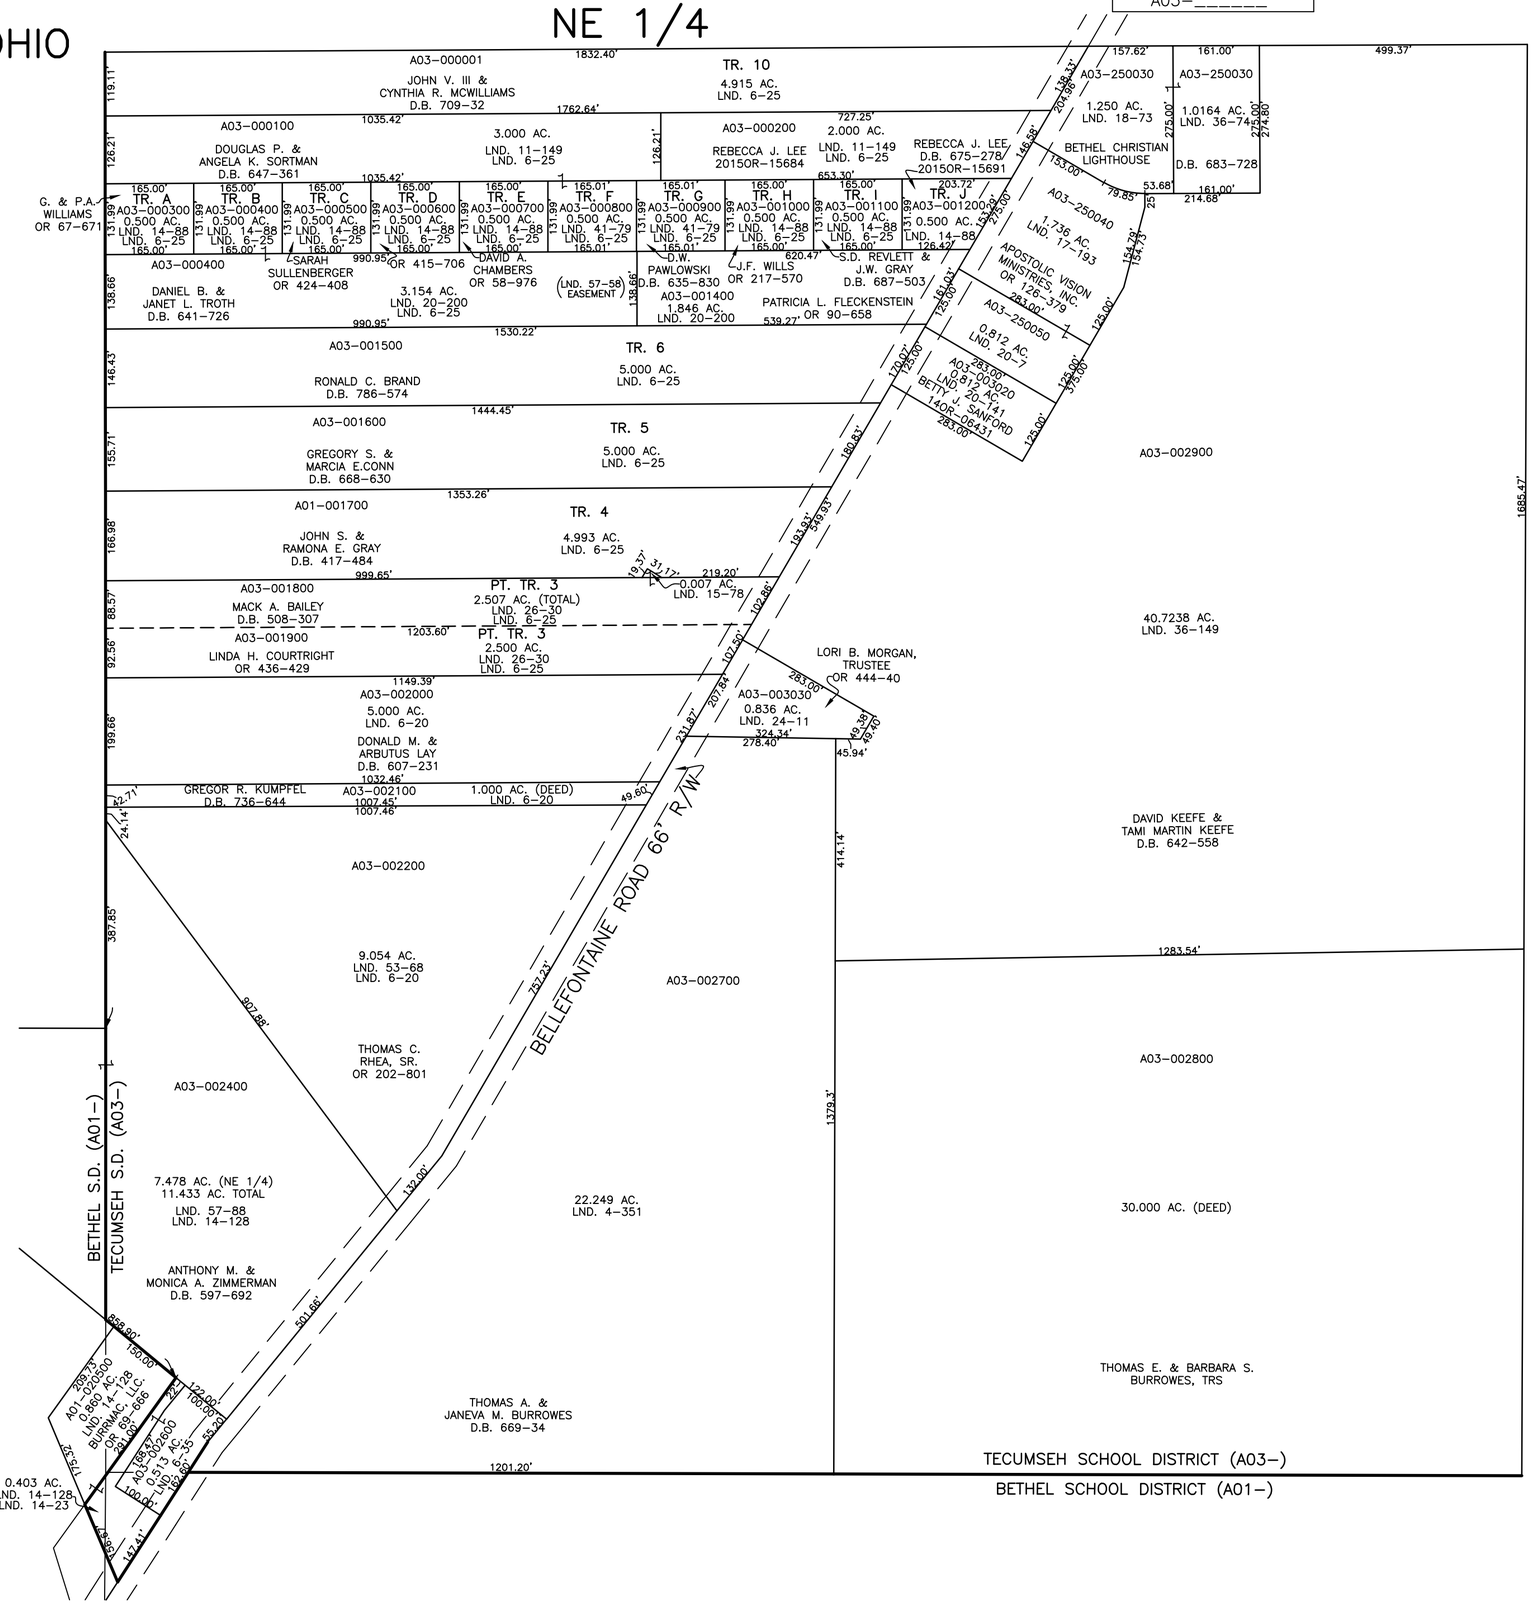

ABBREVIATION LEGEND

20140R–07759	= RECORDER'S DOCUMENT NUMBER
OR 257–619	= OFFICIAL RECORD 257 PAGE 619
D.B. 613–172	= DEED BOOK 613, PAGE 172
REC. 15–72	= RECORDER'S PLAT BOOK 15, PAGE 72
LND. 33–15	= LAND SURVEY VOLUME 33, PAGE 15
LOT 19–12	= LOT SURVEY VOLUME 19, PAGE 12
R.R. 8–29	= ROAD RECORD VOLUME 8, PAGE 29
R/W	= RIGHT OF WAY
℄	= CENTERLINE
AC.	= ACRES
TWP.	= TOWNSHIP
TR.	= TRACT
②	= LOT CREATED BY RECORDER'S PLAT

LINE LEGEND

- Blow–up Boundary
- Property Line
- Lot Split Line
- Section Line
- Centerline
- Right–of–Way Line
- Corporation Line

SURVEY INDEX

LND. 4–351 LND. 6–20 LND. 6–25 LND. 6–35 LND. 11–149 LND. 14–23 LND. 14–88 LND. 14–128 LND. 15–78 LND. 17–193 LND. 18–73 LND. 20–7 LND. 20–141 LND. 20–200 LND. 24–11 LND. 26–30 LND. 36–74 LND. 36–149 LND. 41–79	LND. 53–68 LND. 57–58 LND. 57–88	

PREPARED BY: MIAMI COUNTY ENGINEER'S MAP DEPARTMENT
PAUL P. HUELSKAMP, P.E., P.S., COUNTY ENGINEER
DATE: SEPTEMBER 22, 2015 MB

REVISED: JUNE 30, 2016 MB