SECTION 22
TOWN 9
RANGE 4

# VILLAGE OF BRADFORD
# MIAMI COUNTY, OHIO

SMDA NUMBER
H18-BF032_-_____

PLAT 32

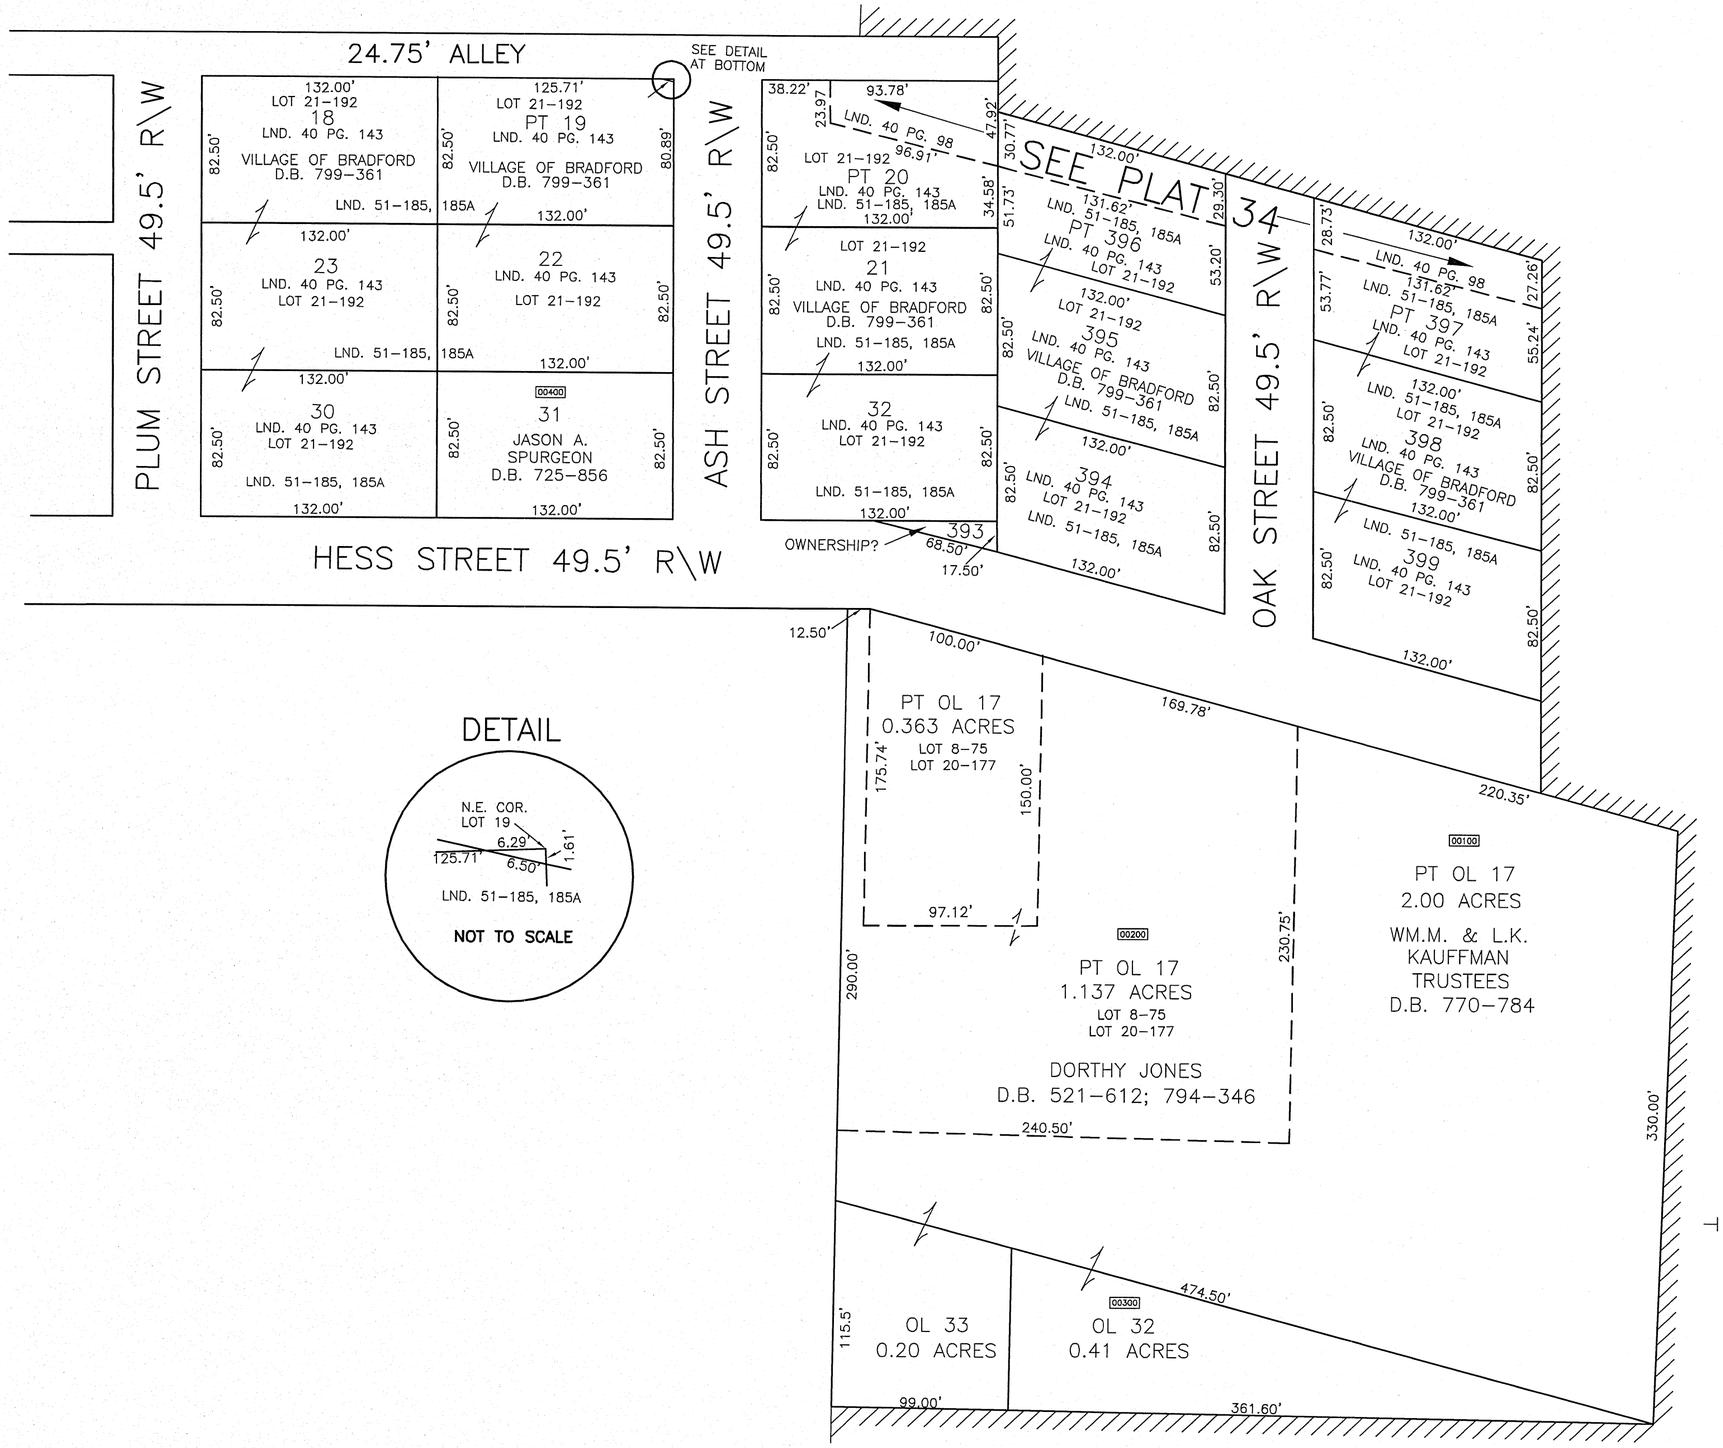


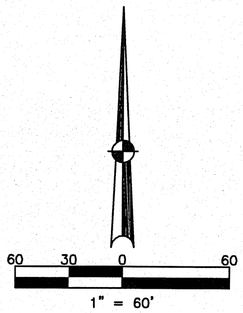


## ABBREVIATION LEGEND

| | |
|---|---|
| OR 120-119 | = OFFICIAL RECORD 120, PAGE 119 |
| D.B. 613-172 | = DEED BOOK 613, PAGE 172 |
| REC. 15-72 | = RECORDER'S PLAT BOOK 15, PAGE 72 |
| LND. 33-15 | = LAND SURVEY VOLUME 33, PAGE 15 |
| LOT 19-12 | = LOT SURVEY VOLUME 19, PAGE 12 |
| R.R. 8-29 | = ROAD RECORD VOLUME 8, PAGE 29 |
| R/W | = RIGHT OF WAY |
| ℄ | = CENTERLINE |
| AC. | = ACRES |
| TWP. | = TOWNSHIP |
| TR. | = TRACT |
| ② | = LOT CREATED BY RECORDER'S PLAT |

## LINE LEGEND

- Blow-up Boundary
- Property Line
- Lot Split Line
- Section Line
- Centerline
- Right-of-Way Line
- Corporation Line

## SURVEY INDEX

| | | |
|---|---|---|
| LOT 8-75 | REC. 1-177 | LND. 40-98 |
| LOT 20-177 | REC. 1-374 | LND. 40-143 |
| LOT 21-192 | REC. 2-178 | LND. 51-185,185A |

## DETAIL




PREPARED BY: MIAMI COUNTY ENGINEER'S MAP DEPARTMENT
DOUGLAS L. CHRISTIAN, COUNTY ENGINEER
DATE: SEPTEMBER 24, 1994
REVISED: MARCH 10, 2011