BRADFORD CORP

SMDA NUMBER
H18-RF042_-_____

PLAT NO 42

Scale 1 Inch = 30 Feet

Eng Surv B4-P117
Eng Surv B6-P83

(SEE REC. BK. 3, PG. 91)

SEE NOTE

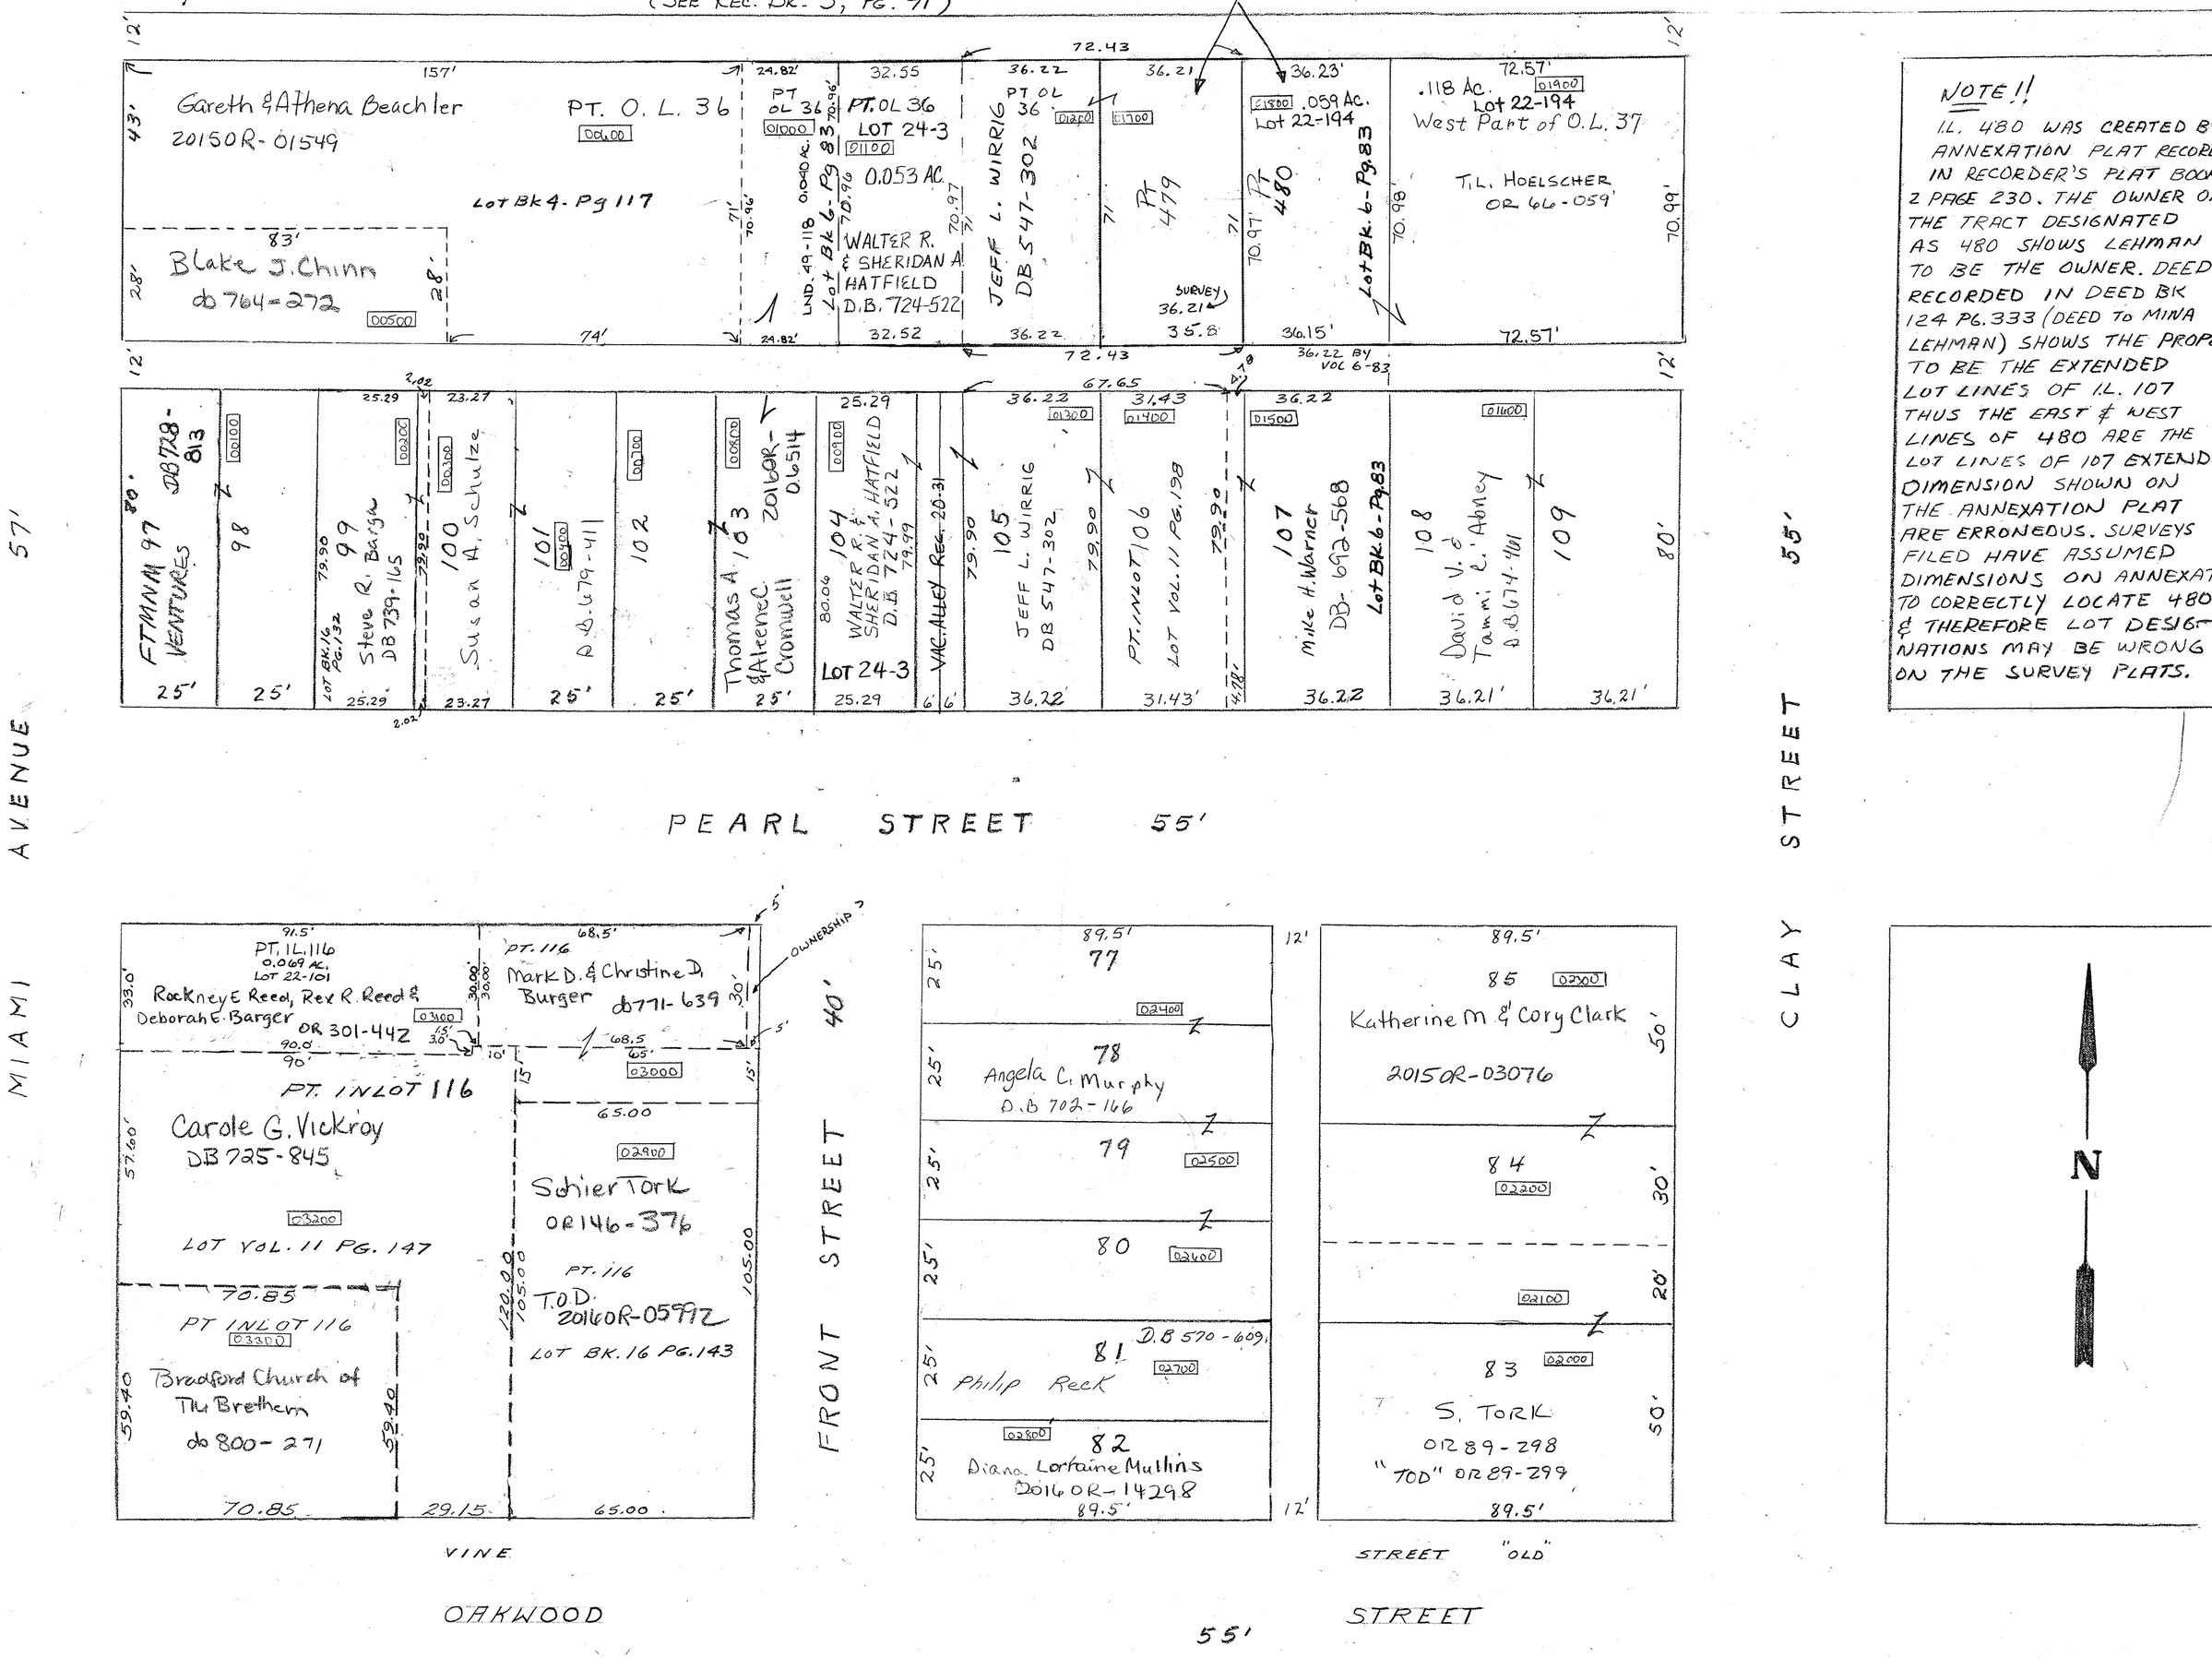

NOTE!!
I.L. 480 WAS CREATED BY ANNEXATION PLAT RECORDED IN RECORDER'S PLAT BOOK 2 PAGE 230. THE OWNER OF THE TRACT DESIGNATED AS 480 SHOWS LEHMAN TO BE THE OWNER. DEED RECORDED IN DEED BK 124 PG. 333 (DEED TO MINA LEHMAN) SHOWS THE PROPERTY TO BE THE EXTENDED LOT LINES OF I.L. 107 THUS THE EAST & WEST LINES OF 480 ARE THE LOT LINES OF 107 EXTENDED. DIMENSION SHOWN ON THE ANNEXATION PLAT ARE ERRONEOUS. SURVEYS FILED HAVE ASSUMED DIMENSIONS ON ANNEXATION TO CORRECTLY LOCATE 480 & THEREFORE LOT DESIGNATIONS MAY BE WRONG ON THE SURVEY PLATS.

REVISED: 12/16/05
D. VENTURA