CONCORD TWP.
MIAMI COUNTY, OHIO

SECTION 32 TOWN 5 RANGE 6
SOUTHEAST QUARTER

PARCEL NUMBER
C06–_____

PLAT 32–B

200 100 0 200
1"=200'

ABBREVIATION LEGEND

20140R–07759	= RECORDER'S DOCUMENT NUMBER
OR 257–619	= OFFICIAL RECORD 257 PAGE 619
D.B. 613–172	= DEED BOOK 613, PAGE 172
REC. 15–72	= RECORDER'S PLAT BOOK 15, PAGE 72
LND. 33–15	= LAND SURVEY VOLUME 33, PAGE 15
LOT 19–12	= LOT SURVEY VOLUME 19, PAGE 12
R.R. 8–29	= ROAD RECORD VOLUME 8, PAGE 29
R/W	= RIGHT OF WAY
℄	= CENTERLINE
AC.	= ACRES
TWP.	= TOWNSHIP
TR.	= TRACT
②	= LOT CREATED BY RECORDER'S PLAT

LINE LEGEND

- Blow–up Boundary
- Property Line
- Lot Split Line
- Section Line
- Centerline
- Right–of–Way Line
- Corporation Line

SURVEY INDEX

LND. 13–40	REC. 7–132
LND. 23–85	REC. 8–124
LND. 25–134	REC. 10–79
LND. 26–53	REC. 12–3
LND. 28–132	REC. 12–4
LND. 30–94	REC. 16–85
LND. 54–69	REC. 19–13
	REC. 19–142

CEDAR RIDGE SUBDIVISION – SEC. 1
LOTS 1–28
REC. 7–132

CEDAR RIDGE SUBDIVISION – SEC. 2
LOTS 29–40
REC. 8–124

CEDAR RIDGE SUBDIVISION – SEC. 3
LOTS 41 & 42
REC. 10–79/REPLATTED

CEDAR RIDGE SUBDIVISION – SEC. 4
LOTS 43–47
REC. 12–4

CEDAR RIDGE SUBDIVISION – REPLAT OF SEC. 3
LOTS 48 & 49
REC. 12–3

ARC	LENGTH
A	22.98'
B	24.02'
C	24.13'

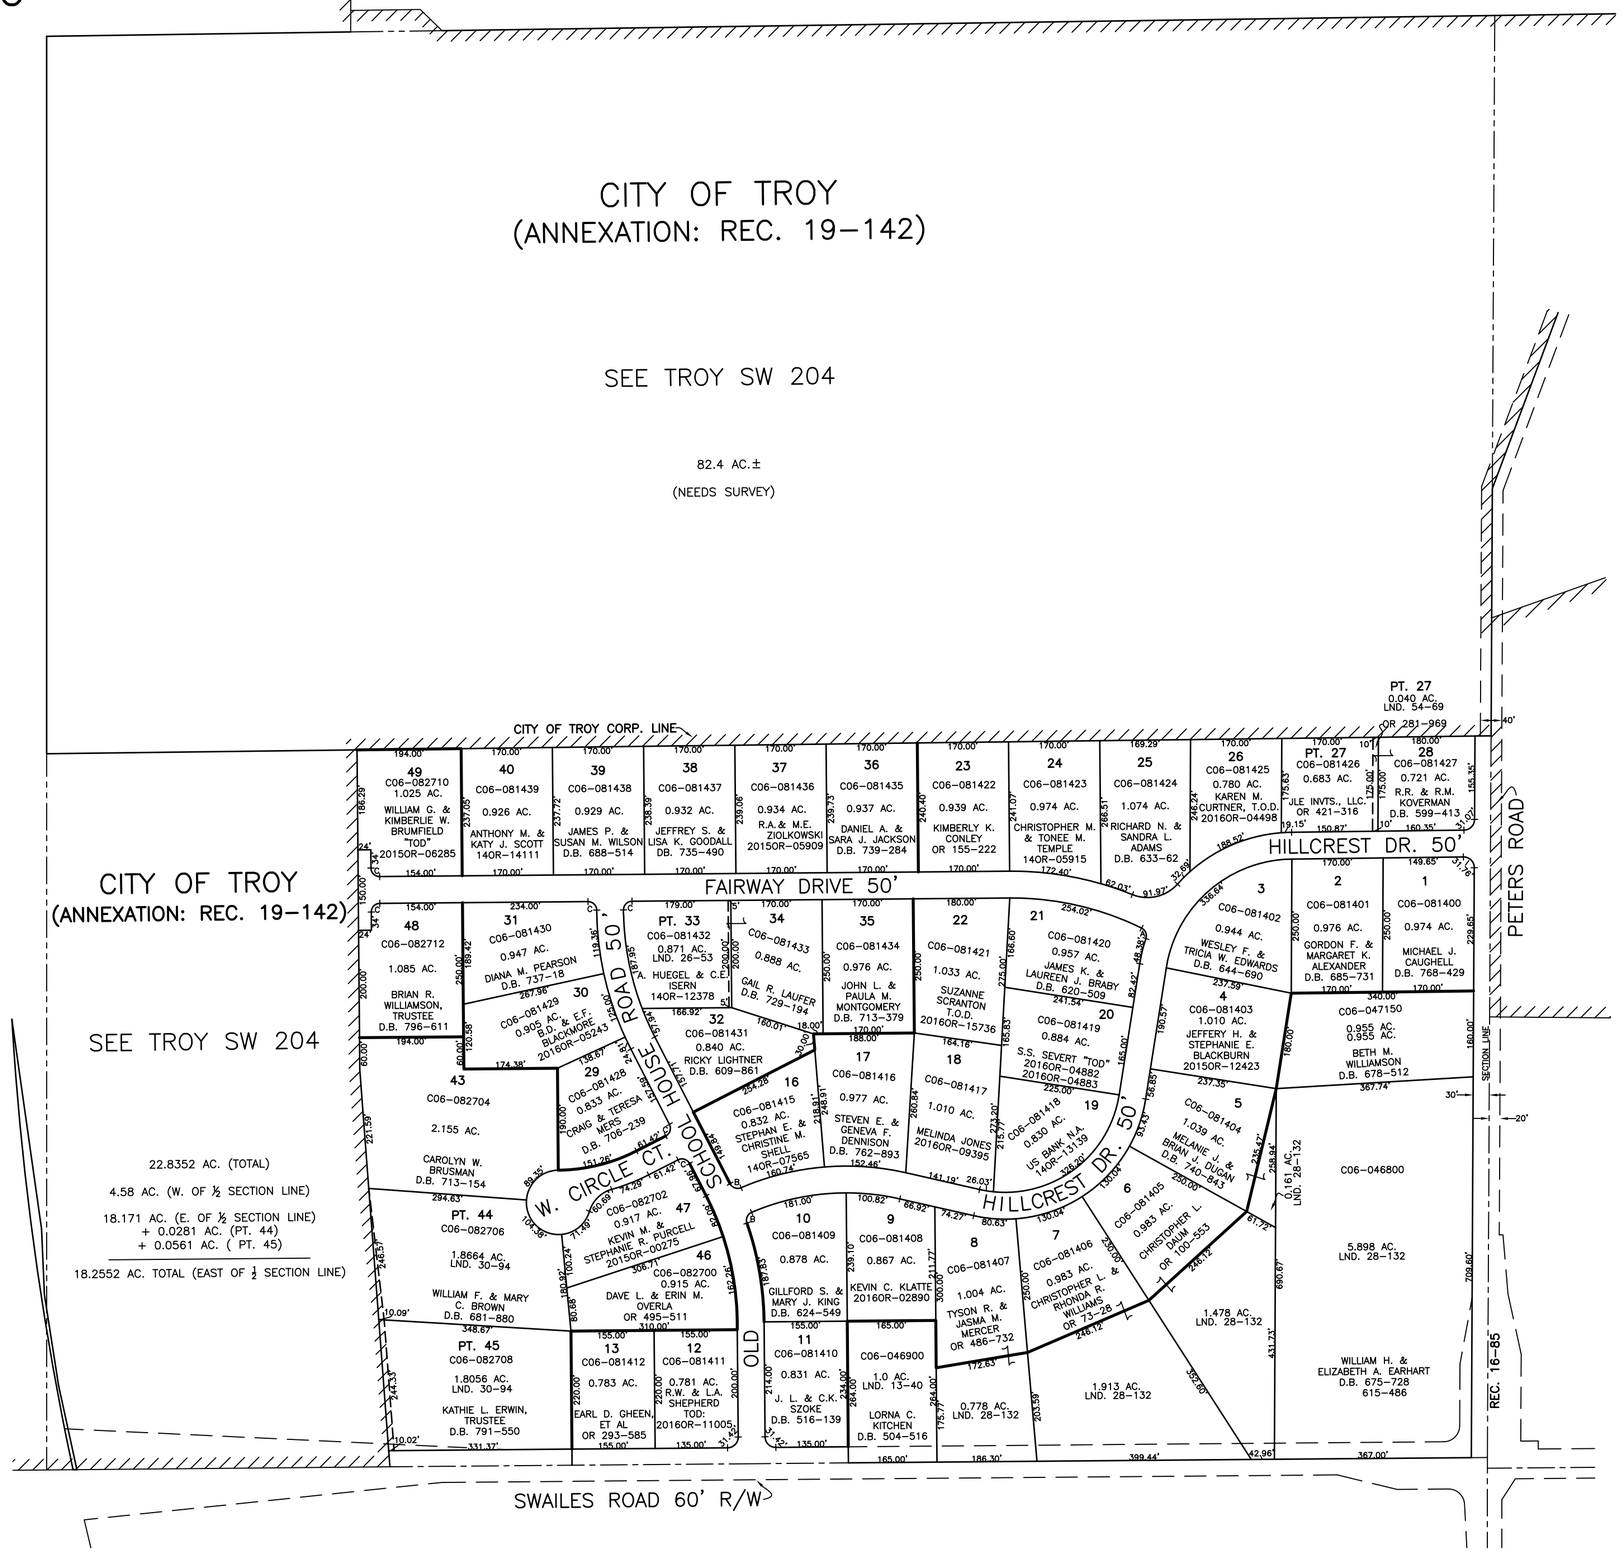

PREPARED BY: MIAMI COUNTY ENGINEER'S MAP DEPARTMENT
PAUL P. HUELSKAMP, P.E., P.S., COUNTY ENGINEER
DATE: JUNE 2, 2015 DV

REVISED: DECEMBER 20, 2016 CH