CONCORD TWP.
MIAMI COUNTY, OHIO

SECTION 32 TOWN 5 RANGE 6
SW 1/4

PARCEL NUMBER
C06–_____

PLAT 32–C

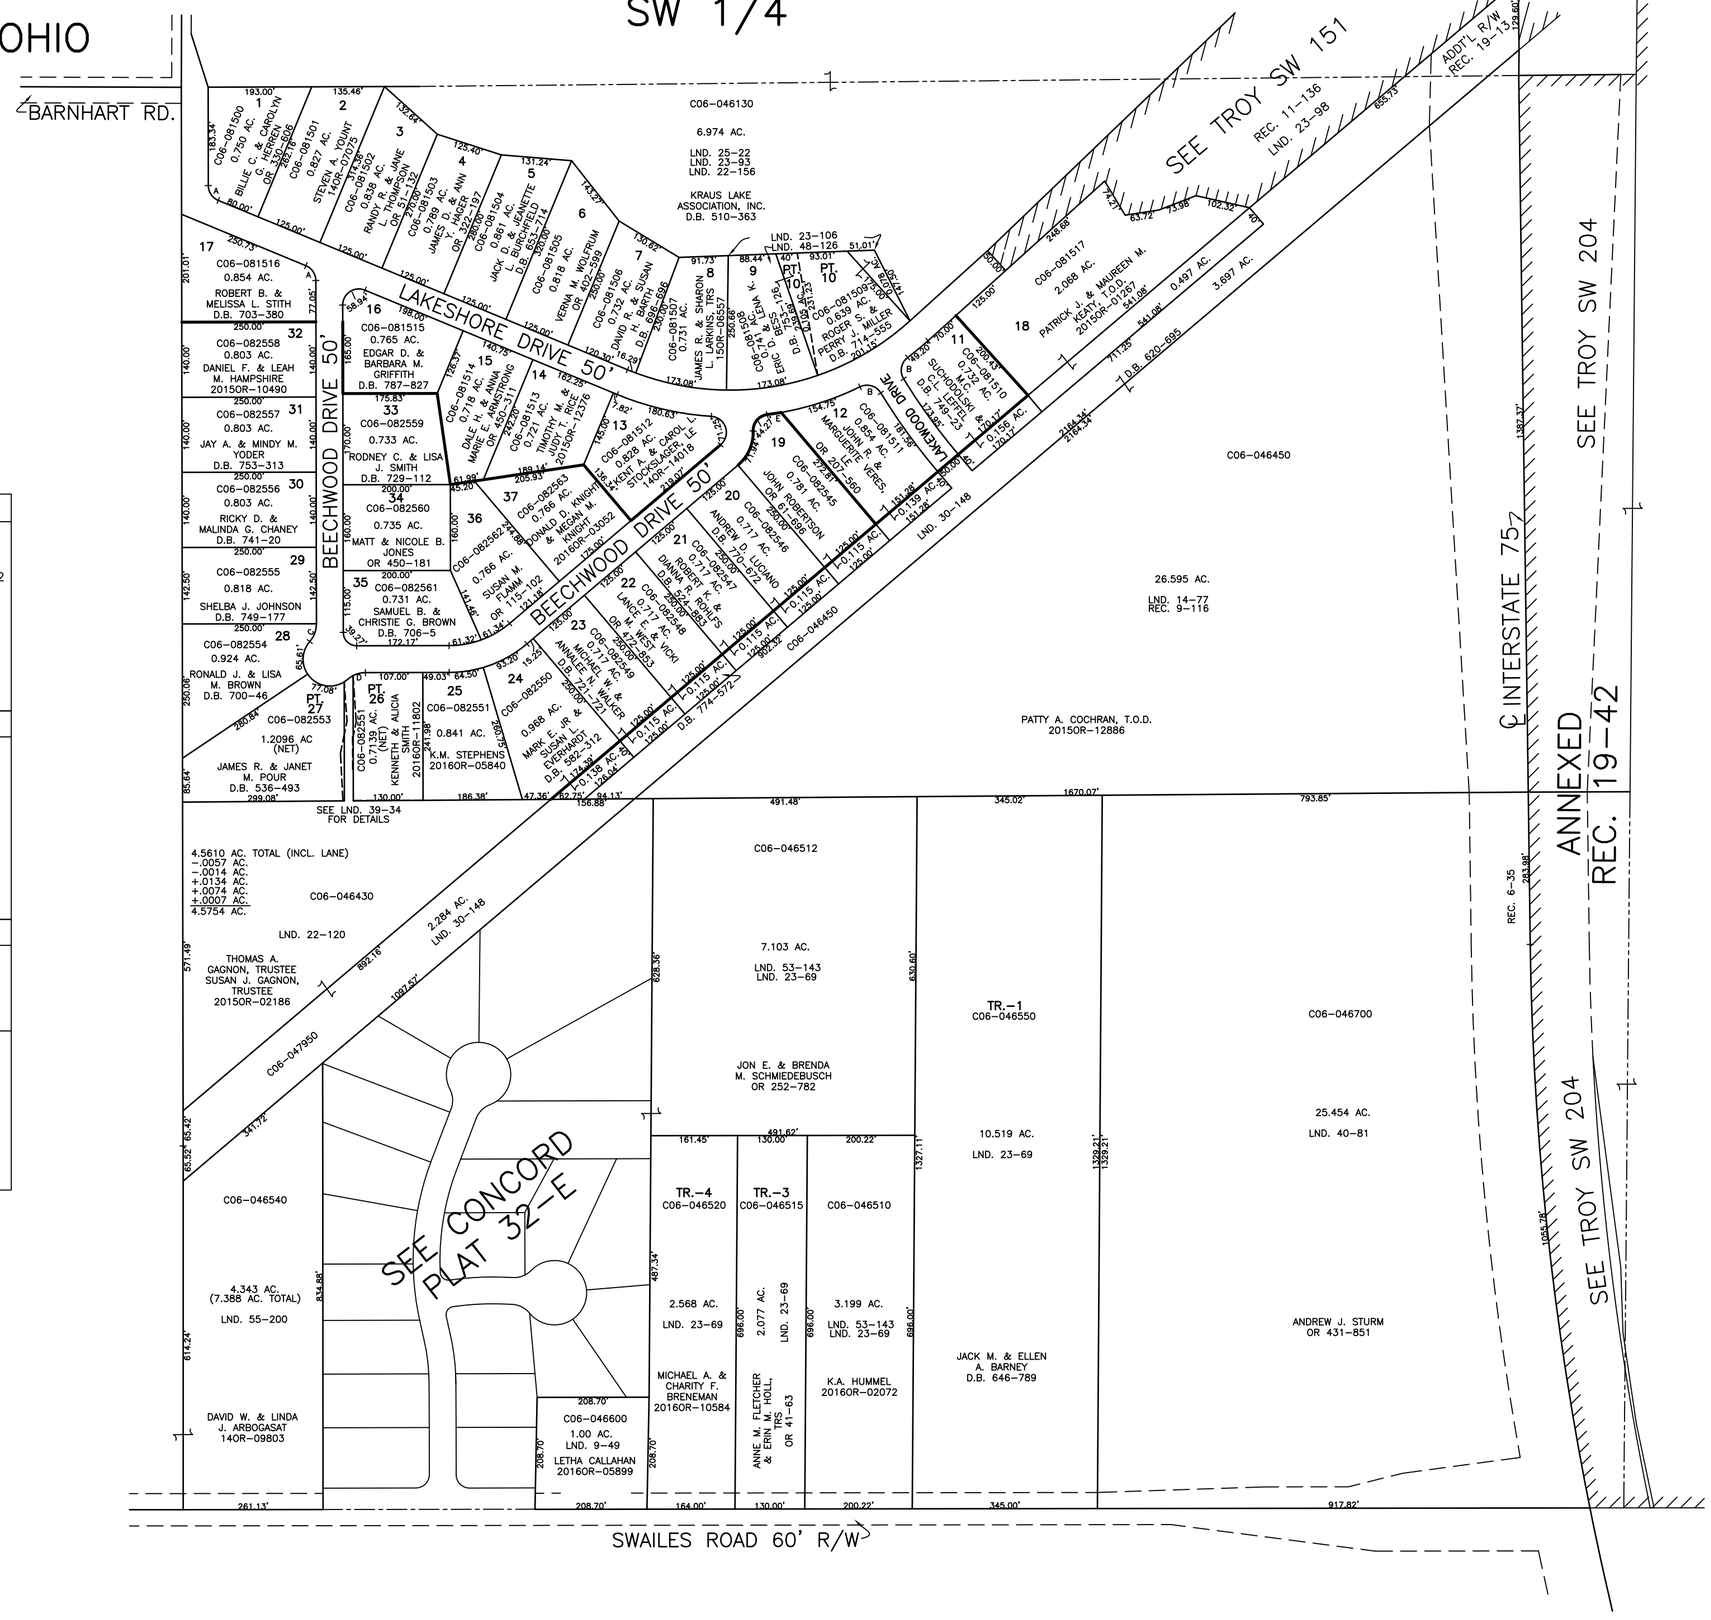

200 100 0 200
1"=200'

ABBREVIATION LEGEND

20140R–07759	= RECORDER'S DOCUMENT NUMBER
OR 257–619	= OFFICIAL RECORD 257 PAGE 619
D.B. 613–172	= DEED BOOK 613, PAGE 172
REC. 15–72	= RECORDER'S PLAT BOOK 15, PAGE 72
LND. 33–15	= LAND SURVEY VOLUME 33, PAGE 15
LOT 19–12	= LOT SURVEY VOLUME 19, PAGE 12
R.R. 8–29	= ROAD RECORD VOLUME 8, PAGE 29
R/W	= RIGHT OF WAY
℄	= CENTERLINE
AC.	= ACRES
TWP.	= TOWNSHIP
TR.	= TRACT
②	= LOT CREATED BY RECORDER'S PLAT

LINE LEGEND

- Blow–up Boundary
- Property Line
- Lot Split Line
- Section Line
- Centerline
- Right–of–Way Line
- Corporation Line

SURVEY INDEX

LND. 9–49	LND. 39–34	REC. 6–56
LND. 22–120	LND. 40–81	REC. 8–43
LND. 22–156	LND. 45–5	REC. 9–116
LND. 23–69	LND. 45–91	REC. 9–125
LND. 39–93	LND. 48–126	LND. 10–140
LND. 23–98	LND. 55–200	LND. 11–136
LND. 23–106		LND. 19–13
LND. 25–22		LND. 19–33
LND. 25–134		LND. 19–142
LND. 30–148		

CONCORD ACRES – SEC. 1
LOTS 1–17
REC. 8–43

CONCORD ACRES – SEC. 2
LOT 18
REC. 9–125

CONCORD ACRES – SEC. 3
LOTS 19–37
REC. 10–140

ARC	LENGTH
A	35.30'
B	44.27'
C	36.14'
D	23.93'
E	26.44'

PREPARED BY: MIAMI COUNTY ENGINEER'S MAP DEPARTMENT
PAUL P. HUELSKAMP, P.E., P.S., COUNTY ENGINEER
DATE: JANUARY 12, 2015 MB

REVISED: SEPTEMBER 29, 2016 CH