CONCORD TOWNSHIP
MIAMI COUNTY, OHIO

N.W. QUARTER
SECTION 33 TOWN 5 RANGE 6

PLAT 33–E

200 100 0 200

1"=200'

ABBREVIATION LEGEND

20140R–07759	= RECORDER'S DOCUMENT NUMBER
OR 130–197	= OFFICIAL RECORD 130 PAGE 197
D.B. 613–172	= DEED BOOK 613, PAGE 172
REC. 15–72	= RECORDER'S PLAT BOOK 15, PAGE 72
LND. 33–15	= LAND SURVEY VOLUME 33, PAGE 15
LOT 19–12	= LOT SURVEY VOLUME 19, PAGE 12
R.R. 8–29	= ROAD RECORD VOLUME 8, PAGE 29
R/W	= RIGHT OF WAY
℄	= CENTERLINE
AC.	= ACRES
TWP.	= TOWNSHIP
TR.	= TRACT
②	= LOT CREATED BY RECORDER'S PLAT

LINE LEGEND

- Blow-up Boundary
- Property Line
- Lot Split Line
- Section Line
- Centerline
- Right-of-Way Line
- Corporation Line

SURVEY INDEX

LND. 6–173	LND. 29–149	REC. 4–24
LND. 7–97	LND. 30–48	REC. 4–41
LND. 8–104	LND. 36–113	REC. 4–48
LND. 10–155	LND. 41–60	REC. 4–49
LND. 14–61	LND. 42–183	REC. 6–52
LND. 14–192	LND. 42–191	REC. 8–74
LND. 18–43	LND. 56–112	REC. 17–35
LND. 19–161	LND. 57–27	REC. 17–77
LND. 20–88		REC. 17–92
LND. 21–106		REC. 19–104
LND. 21–163		REC. 19–142
LND. 27–44		REC. 25–74
LND. 27–116	LOT 10–50	
LND. 27–166	LOT 10–191	
LND. 35–160	LOT 17–193	

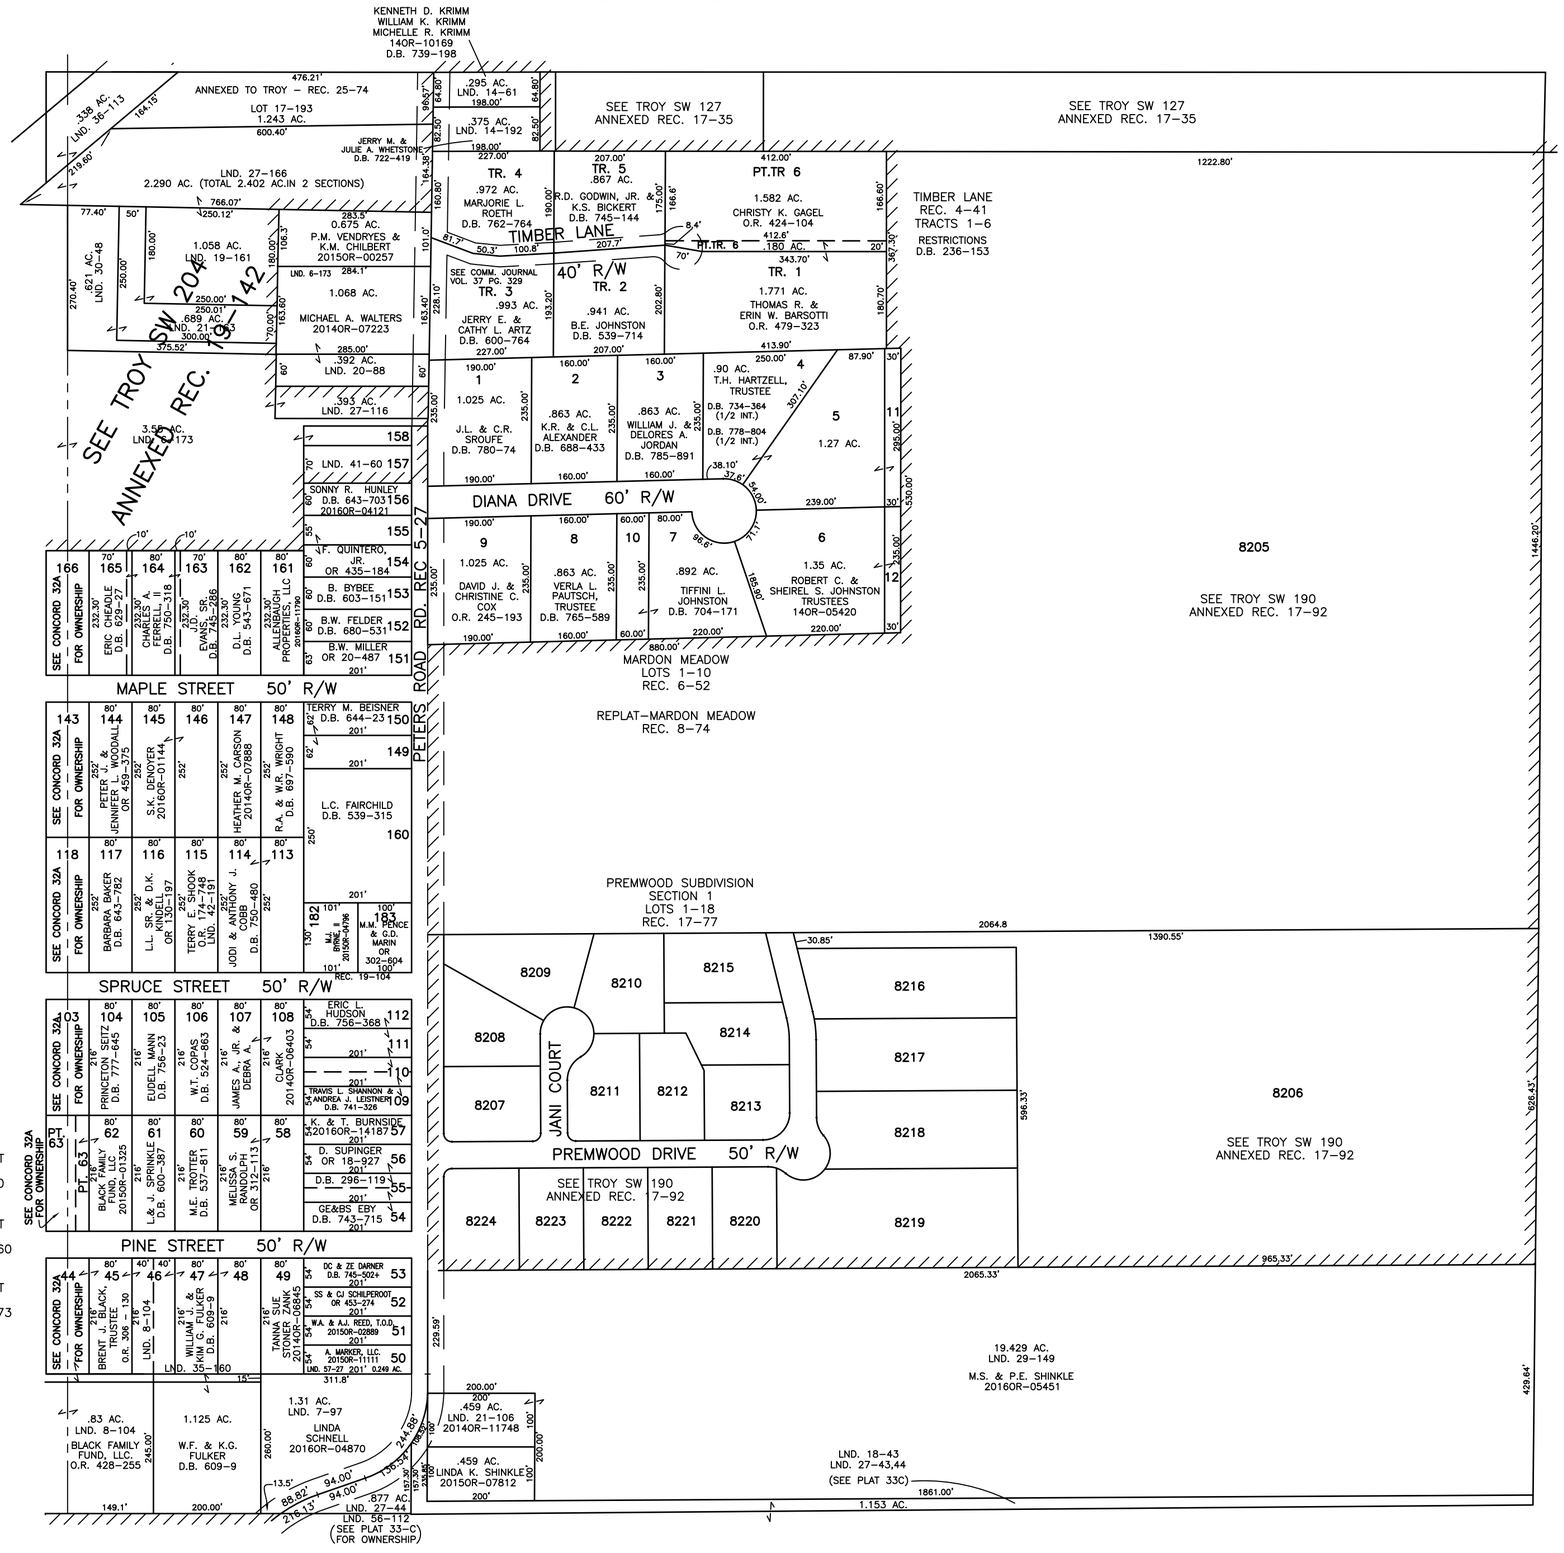

PREPARED BY: MIAMI COUNTY ENGINEER'S MAP DEPARTMENT
PAUL P. HUELSKAMP, P.E., P.S., COUNTY ENGINEER

DATE: AUGUST 14, 1996

REVISED: NOVEMBER 17, 2016 CH