CONCORD TWP.
MIAMI COUNTY, OHIO

SECTION 3 TOWN 4 RANGE 6
PT. SW 1/4

PARCEL NUMBER
C06–_____

PLAT 4–D

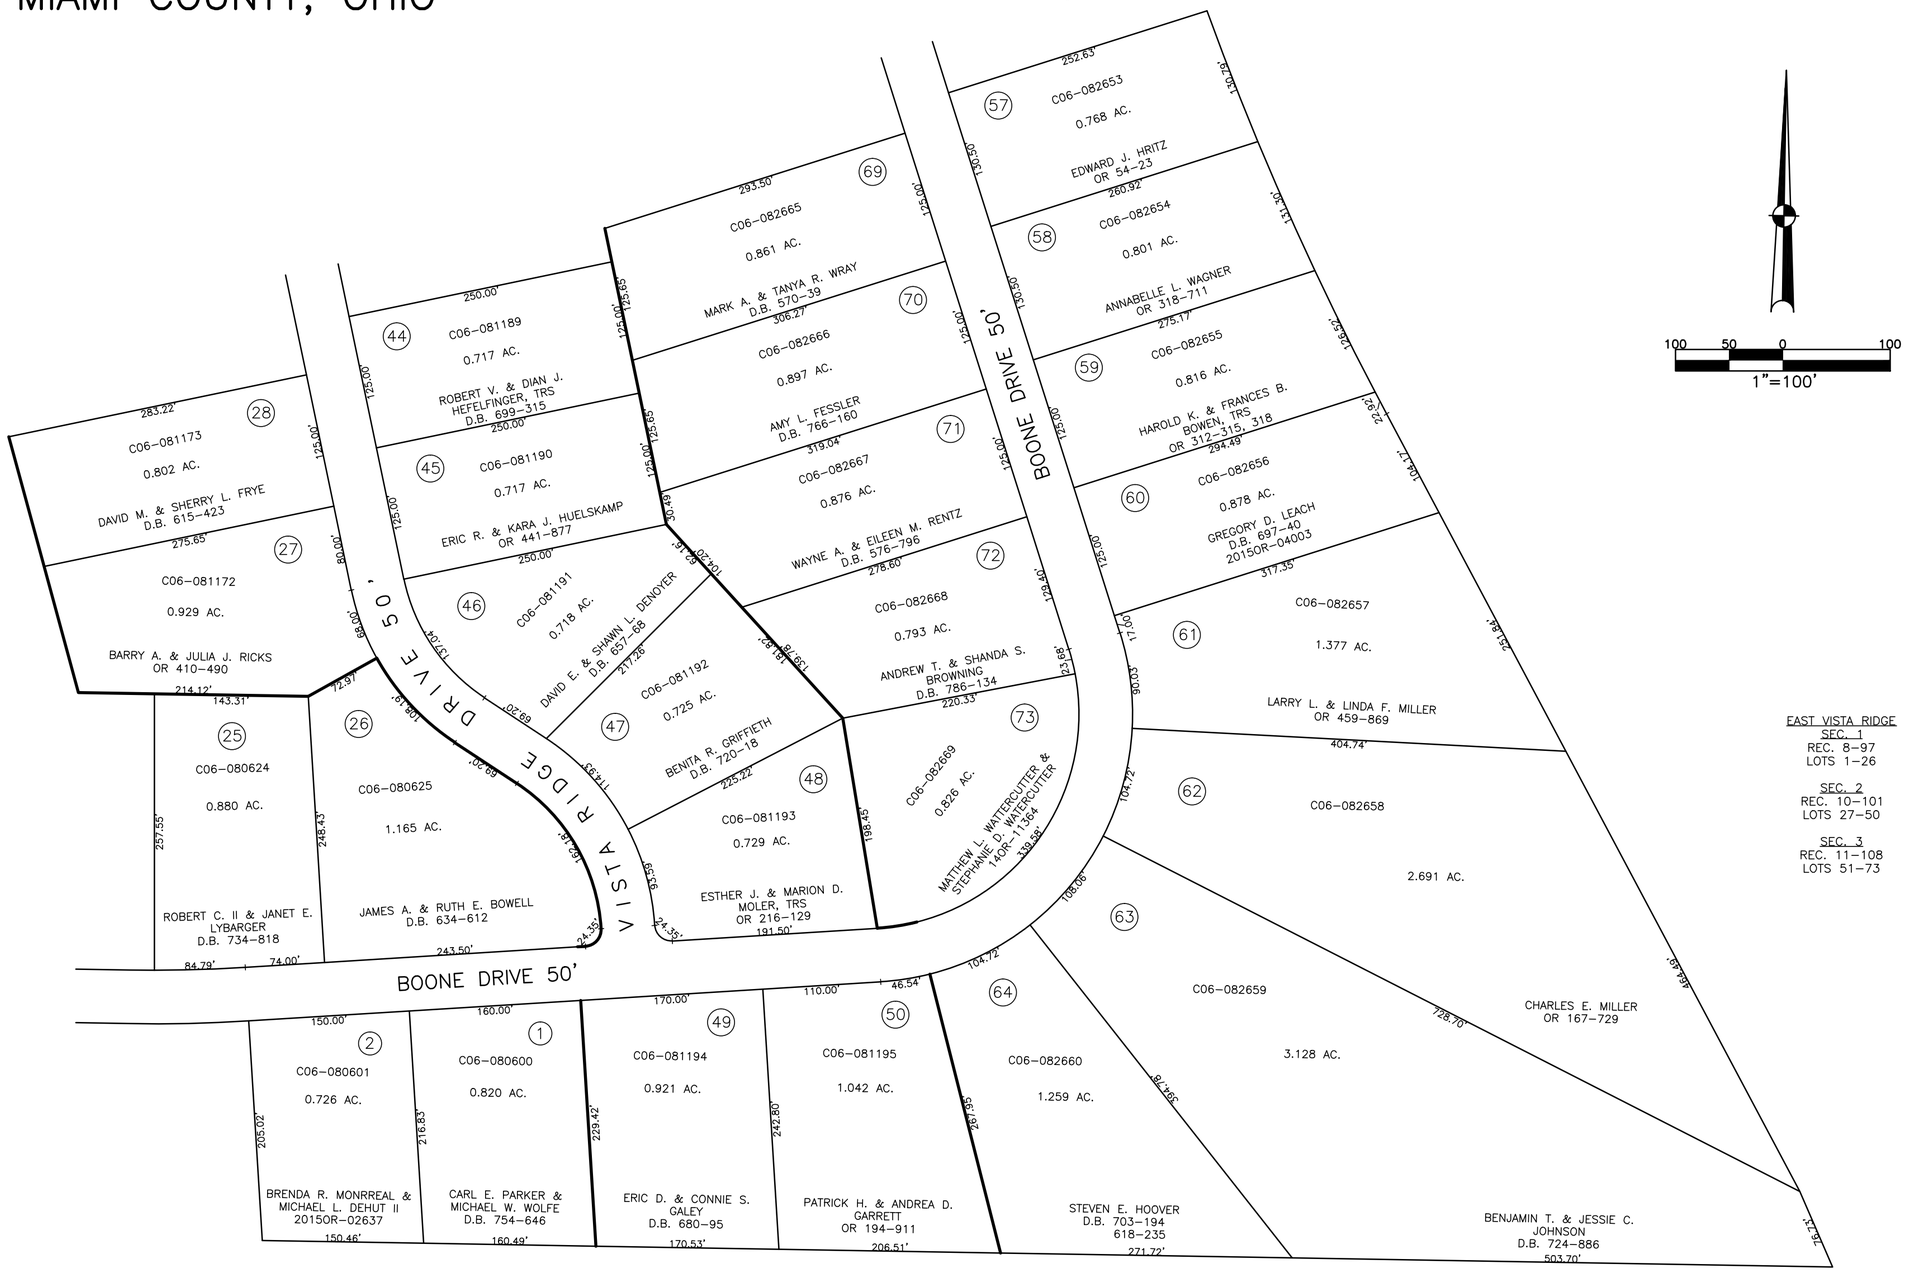

EAST VISTA RIDGE
SEC. 1
REC. 8–97
LOTS 1–26

SEC. 2
REC. 10–101
LOTS 27–50

SEC. 3
REC. 11–108
LOTS 51–73

ABBREVIATION LEGEND

2014OR–07759	= RECORDER'S DOCUMENT NUMBER
OR 257–619	= OFFICIAL RECORD 257 PAGE 619
D.B. 613–172	= DEED BOOK 613, PAGE 172
REC. 15–72	= RECORDER'S PLAT BOOK 15, PAGE 72
LND. 33–15	= LAND SURVEY VOLUME 33, PAGE 15
LOT 19–12	= LOT SURVEY VOLUME 19, PAGE 12
R.R. 8–29	= ROAD RECORD VOLUME 8, PAGE 29
R/W	= RIGHT OF WAY
℄	= CENTERLINE
AC.	= ACRES
TWP.	= TOWNSHIP
TR.	= TRACT
②	= LOT CREATED BY RECORDER'S PLAT

LINE LEGEND

- Blow–up Boundary
- Property Line
- Lot Split Line
- Section Line
- Centerline
- Right–of–Way Line
- Corporation Line

SURVEY INDEX

REC. 8–97
REC. 10–101
REC. 11–108

PREPARED BY: MIAMI COUNTY ENGINEER'S MAP DEPARTMENT
PAUL P. HUELSKAMP, P.E., P.S., COUNTY ENGINEER
DATE: DECEMBER 23, 2014 MB

REVISED: APRIL 23, 2015 DS