CONCORD TWP. SECTION 4 TOWN 4 RANGE 6 PLAT 5

MIAMI COUNTY, OHIO

PARCEL NUMBER
C06–_____

400 200 0 400
1"=400'

ABBREVIATION LEGEND

20140R–07759	= RECORDER'S DOCUMENT NUMBER
OR 257–619	= OFFICIAL RECORD 257 PAGE 619
D.B. 613–172	= DEED BOOK 613, PAGE 172
REC. 15–72	= RECORDER'S PLAT BOOK 15, PAGE 72
LND. 33–15	= LAND SURVEY VOLUME 33, PAGE 15
LOT 19–12	= LOT SURVEY VOLUME 19, PAGE 12
R.R. 8–29	= ROAD RECORD VOLUME 8, PAGE 29
R/W	= RIGHT OF WAY
℄	= CENTERLINE
AC.	= ACRES
TWP.	= TOWNSHIP
TR.	= TRACT
②	= LOT CREATED BY RECORDER'S PLAT

LINE LEGEND

- Blow–up Boundary
- Property Line
- Lot Split Line
- Section Line
- Centerline
- Right–of–Way Line
- Corporation Line

SURVEY INDEX

NORTHEAST QUARTER

LND. 29–6
LND. 47–137
LND. 53–64
LND. 57–124

REC. 7–123
REC. 20–94

RR. 8–199

SOUTHEAST QUARTER

SOUTHWEST QUARTER

LND. 56–65
LND. 56–150
LND. 56–164

NORTHWEST QUARTER

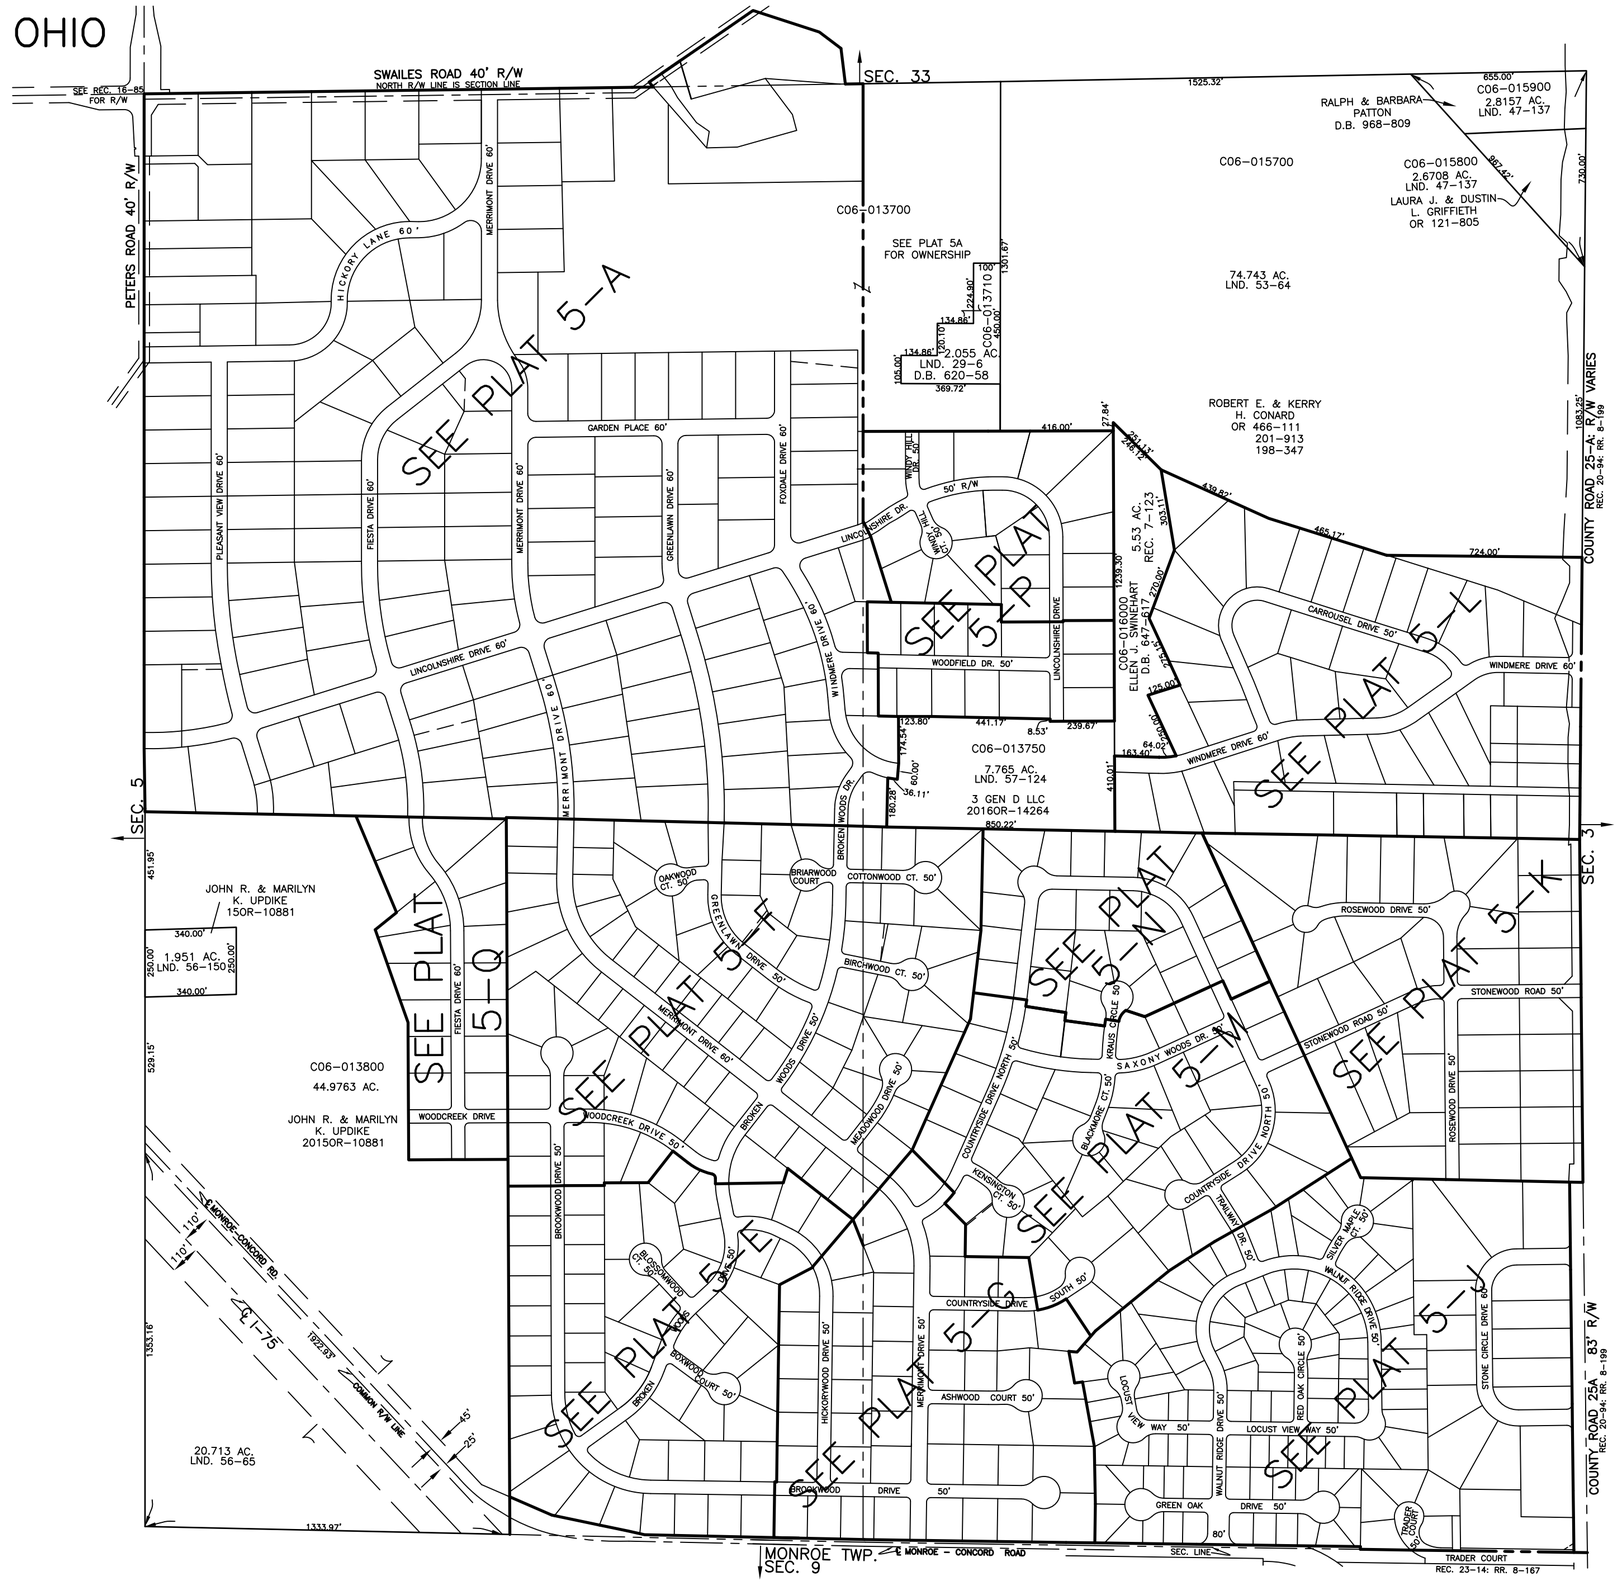

PREPARED BY: MIAMI COUNTY ENGINEER'S MAP DEPARTMENT
PAUL P. HUELSKAMP, P.E., P.S., COUNTY ENGINEER
DATE: APRIL 27, 2015 MB

REVISED: NOVEMBER 17, 2016 CH