CONCORD TOWNSHIP
MIAMI COUNTY, OHIO

PT. SOUTH SECTION 4
TOWN 4
RANGE 6

SMDA NUMBER
C06–CC005E–_____

PLAT 5 E

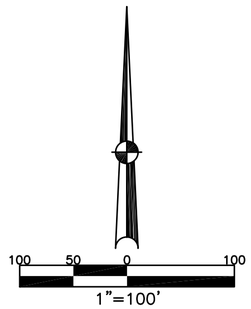

PT. BROKEN WOODS SEC. 7
LOTS 148, 164–170
REC. 17–6

PT. SWEET WOODS ESTATES
LOTS 1–6
REC. 18–19

PT. BROKEN WOODS SEC. 2
LOTS 38–56, 66–85
REC. 12–136

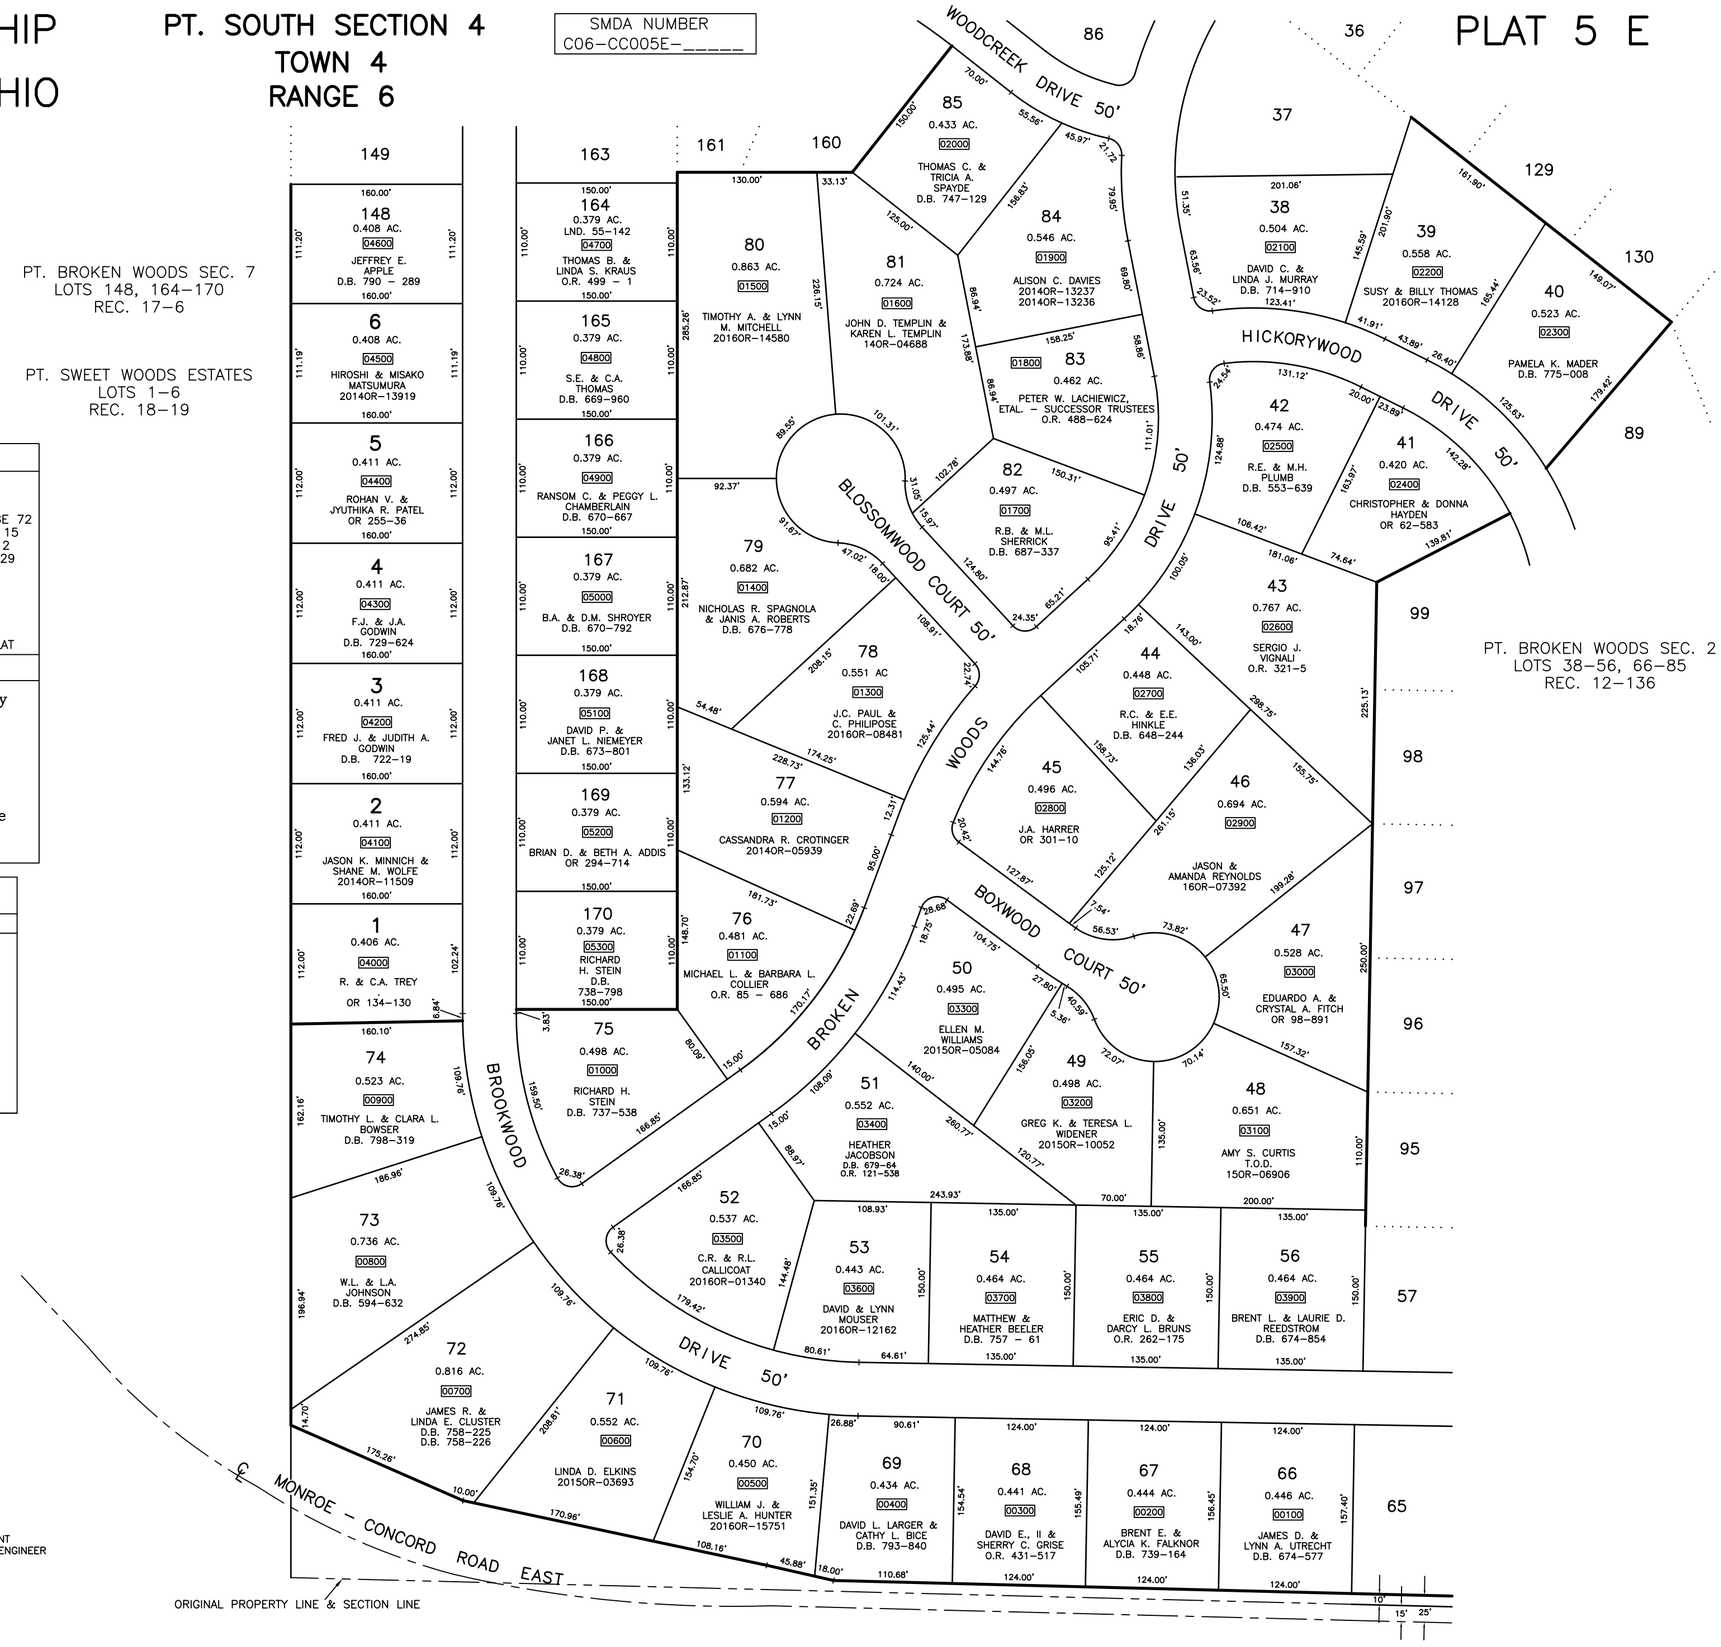

ABBREVIATION LEGEND

20140R–07759	= RECORDER'S DOCUMENT NUMBER
OR 88–286	= OFFICIAL RECORD 88 PAGE 286
D.B. 613–172	= DEED BOOK 613, PAGE 172
REC. 15–72	= RECORDER'S PLAT BOOK 15, PAGE 72
LND. 33–15	= LAND SURVEY VOLUME 33, PAGE 15
LOT 19–12	= LOT SURVEY VOLUME 19, PAGE 12
R.R. 8–29	= ROAD RECORD VOLUME 8, PAGE 29
R/W	= RIGHT OF WAY
℄	= CENTERLINE
AC.	= ACRES
TWP.	= TOWNSHIP
TR.	= TRACT
②	= LOT CREATED BY RECORDER'S PLAT

LINE LEGEND

- Blow–up Boundary
- Property Line
- Lot Split Line
- Section Line
- Centerline
- Right–of–Way Line
- Corporation Line

SURVEY INDEX

REC. 12–136 REC. 17–6 REC. 18–19	LND. 34–108 LND. 36–187,188 LND. 55–142	

PREPARED BY: MIAMI COUNTY ENGINEER'S MAP DEPARTMENT
PAUL P. HUELSKAMP, P.E., P.S., COUNTY ENGINEER
DATE: APRIL 3, 1995
REVISED: DECEMBER 20, 2016 CH