# CONCORD TOWNSHIP
# MIAMI COUNTY, OHIO

# PT. SOUTHEAST QUARTER
# SECTION 4 TOWN 4 RANGE 6

SMDA NUMBER
C06-CC005M-_____

# PLAT 5 M

## ABBREVIATION LEGEND

| | |
|---|---|
| OR 56-454 | = OFFICIAL RECORD 56 PAGE 454 |
| D.B. 613-172 | = DEED BOOK 613, PAGE 172 |
| REC. 15-72 | = RECORDER'S PLAT BOOK 15, PAGE 72 |
| LND. 33-15 | = LAND SURVEY VOLUME 33, PAGE 15 |
| LOT 19-12 | = LOT SURVEY VOLUME 19, PAGE 12 |
| R.R. 8-29 | = ROAD RECORD VOLUME 8, PAGE 29 |
| R/W | = RIGHT OF WAY |
| ℄ | = CENTERLINE |
| AC. | = ACRES |
| TWP. | = TOWNSHIP |
| TR. | = TRACT |
| ② | = LOT CREATED BY RECORDER'S PLAT |

## LINE LEGEND

- Blow-up Boundary
- Property Line
- Lot Split Line
- Section Line
- Centerline
- Right-of-Way Line
- Corporation Line

## SURVEY INDEX

| | | |
|---|---|---|
| REC. 16-127 | LND. 41-177 | |
| REC. 16-130 | LND. 43-10 | |
| REC. 17-98 | | |
| REC. 18-1, 1A | | |
| REC. 18-2, 2A | | |
| REC. 18-26 | | |
| REC. 18-42(REPLAT) | | |

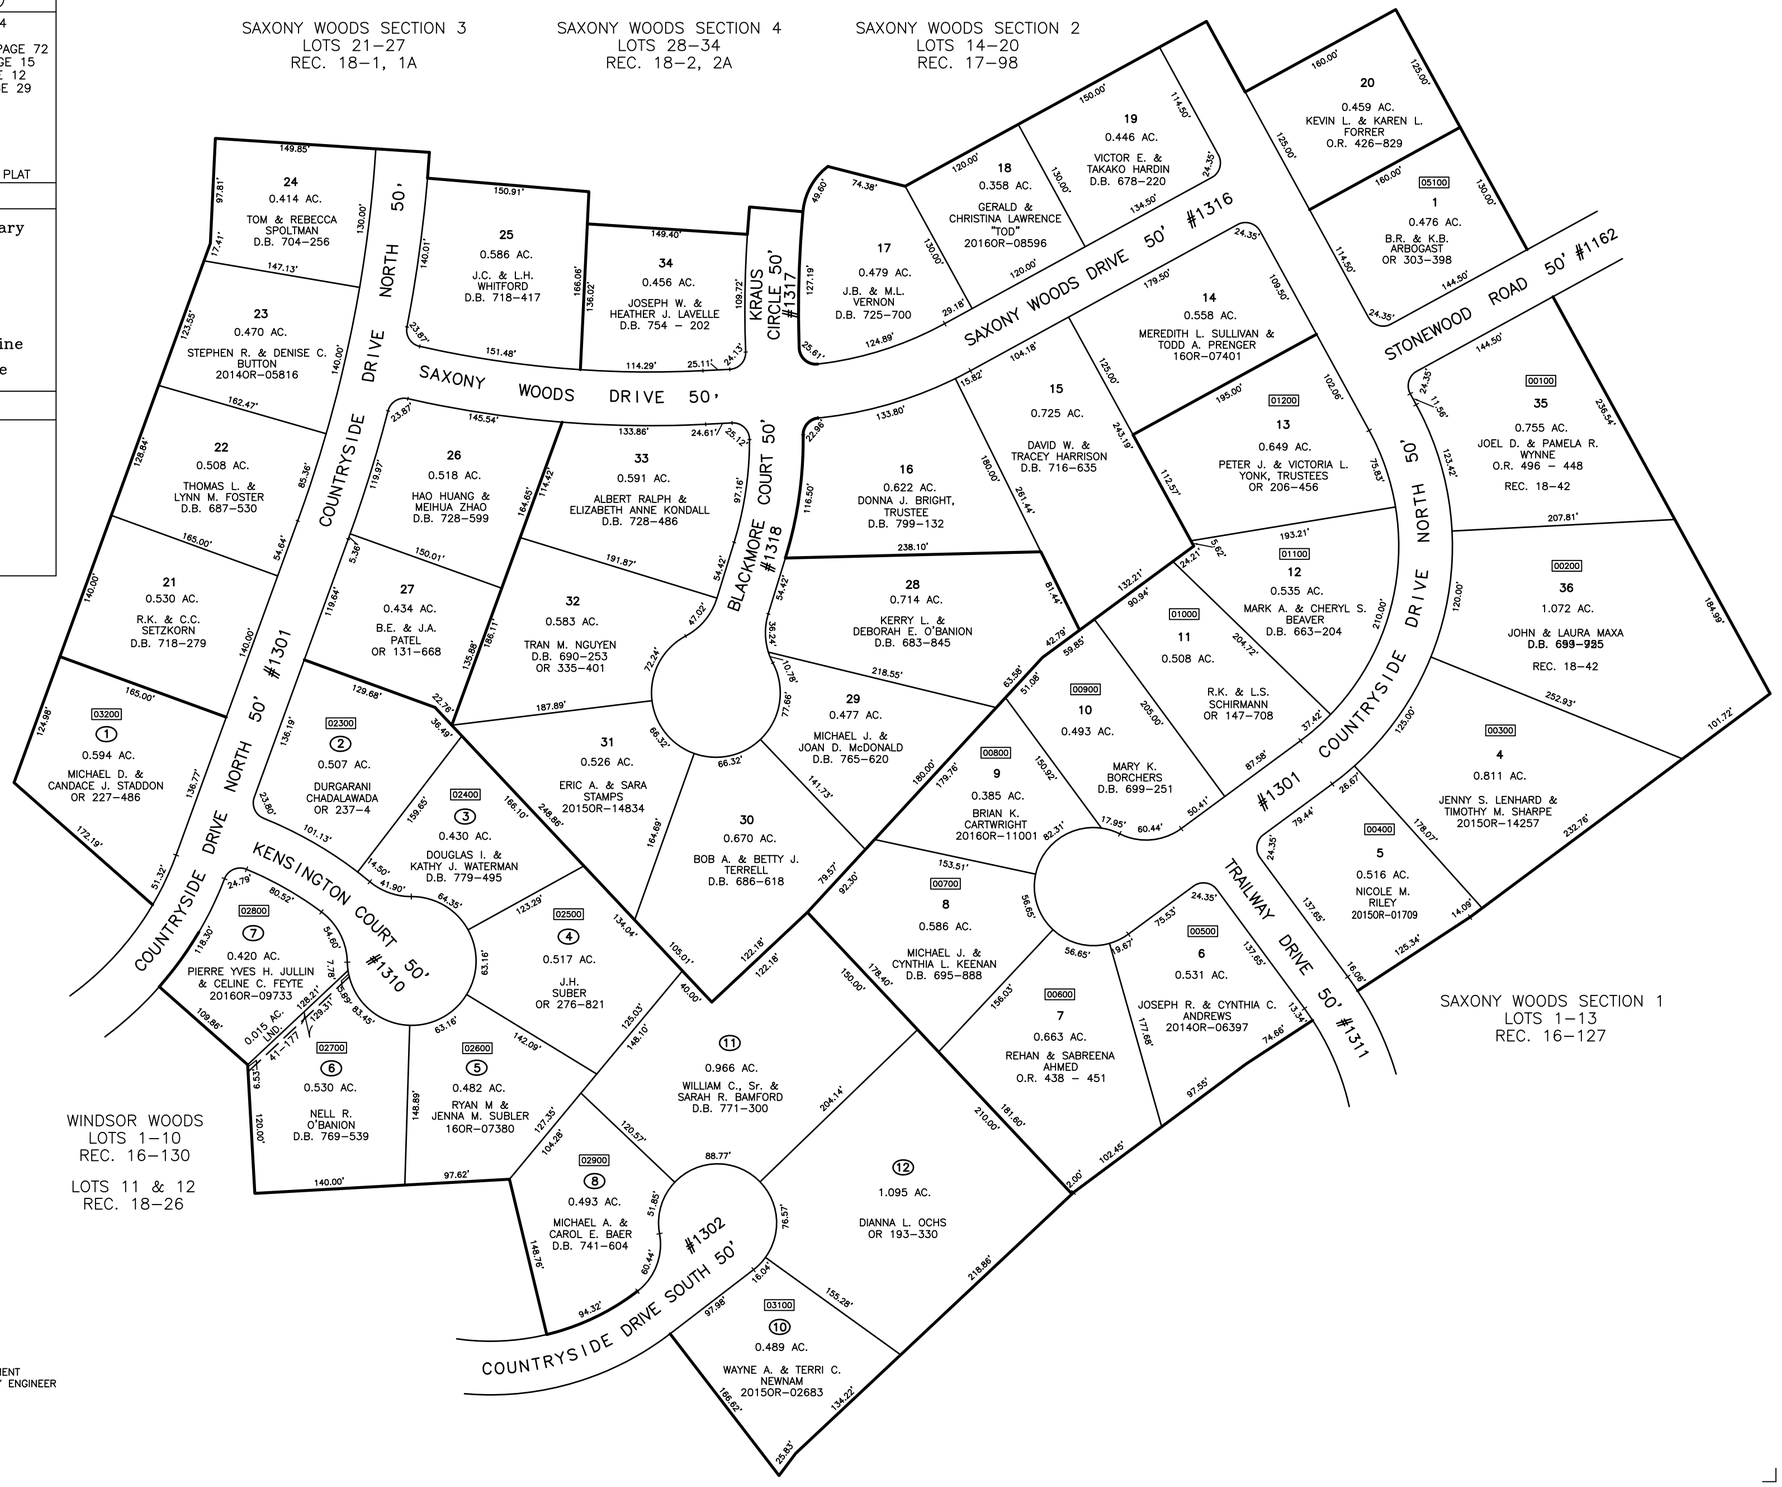


PREPARED BY: MIAMI COUNTY ENGINEER'S MAP DEPARTMENT
PAUL P. HUELSKAMP, P.E., P.S., COUNTY ENGINEER
DATE: NOVEMBER 1994

REVISED: SEPTEMBER 14, 2016 CH