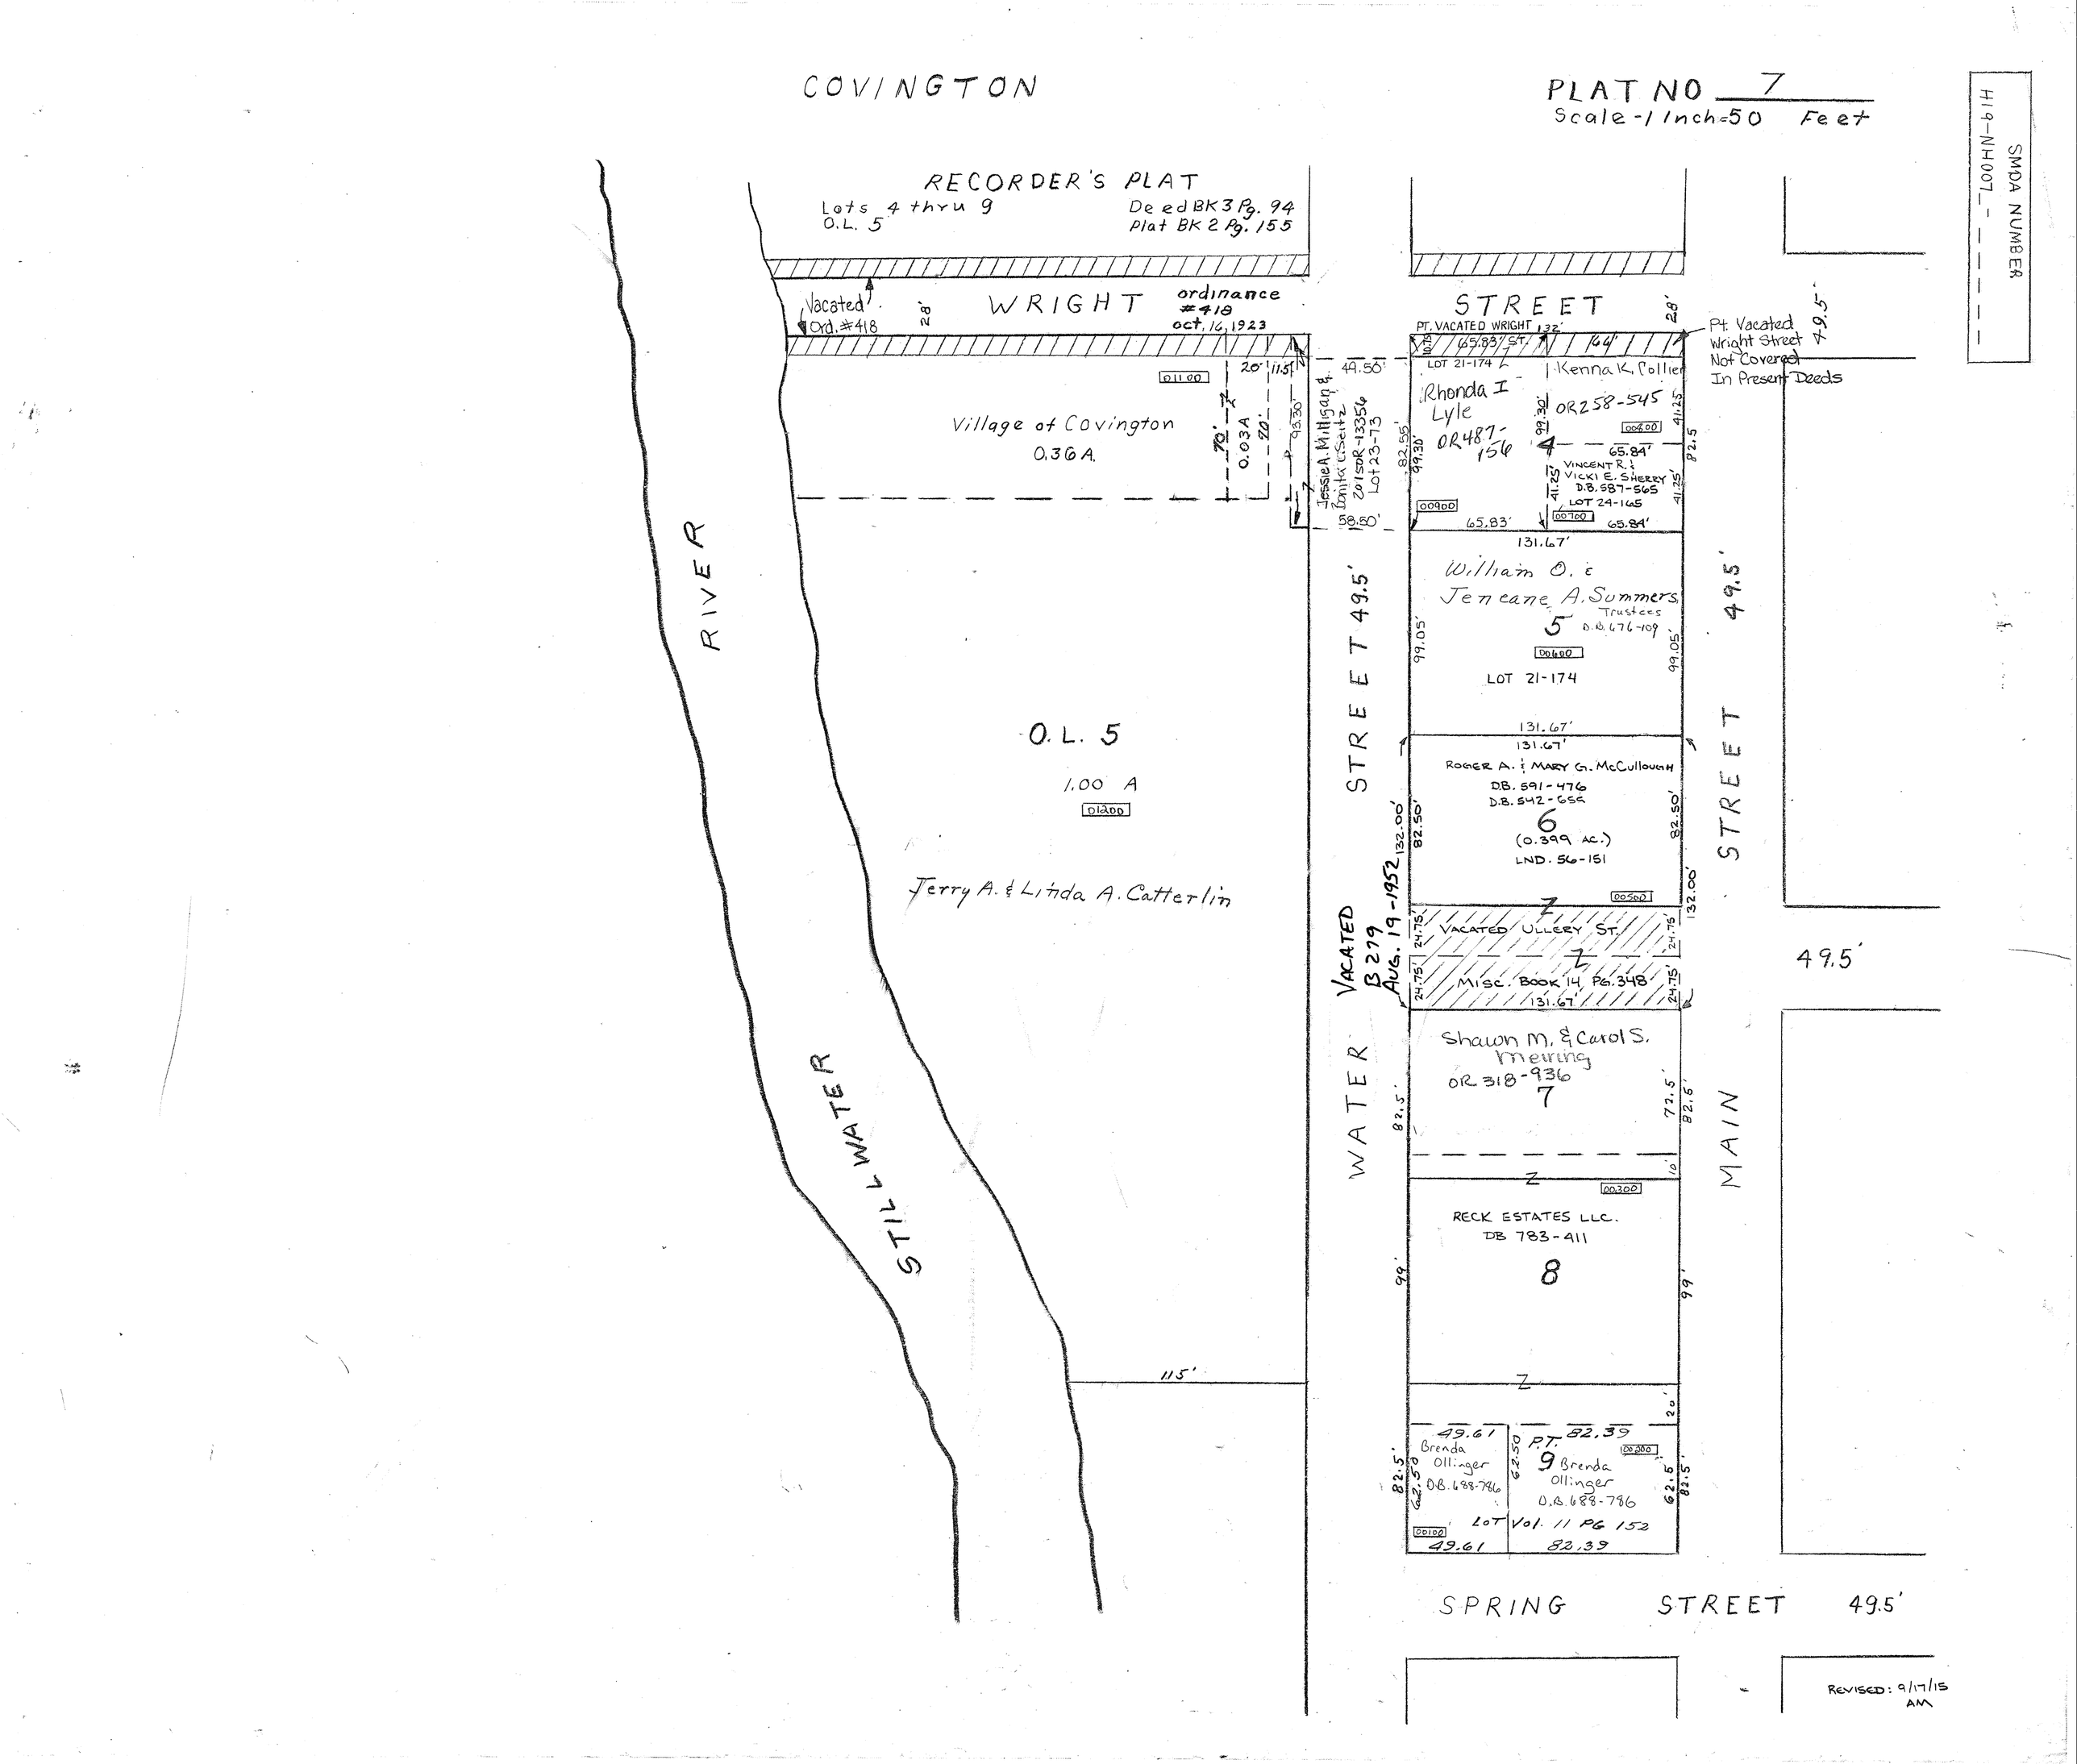
COVINGTON
PLAT NO 7
Scale - 1 Inch = 50 Feet
SMDA NUMBER
H19-NH007_-_-_-_-_
RECORDER'S PLAT
Lots 4 thru 9
O.L. 5
Deed BK 3 Pg. 94
Plat BK 2 Pg. 155
Vacated Ord. #418
WRIGHT
ordinance #418 oct. 16, 1923
STREET
PT. VACATED WRIGHT
Pt. Vacated Wright Street Not Covered In Present Deeds
Village of Covington
0.36 A.
Jessie A. Milligan & Bonita C. Seitz
Zoi SOR-13356
Lot 23-73
Rhonda I Lyle
OR 487-156
Kenna K. Collier
OR 258-545
VINCENT R. & VICKI E. SHERRY
D.B. 587-565
LOT 24-165
William O. & Jeneane A. Summers
Trustees
D.B. 676-109
LOT 21-174
O.L. 5
1.00 A
Jerry A. & Linda A. Catterlin
ROGER A. & MARY G. McCullough
D.B. 591-476
D.B. 542-659
(0.399 AC.)
LND. 56-151
VACATED ULLERY ST.
MISC. BOOK 14 PG. 348
VACATED B 279 AUG. 19-1952
Shawn M. & Carol S. Meiring
OR 318-936
RECK ESTATES LLC.
DB 783-411
Brenda Ollinger
D.B. 688-786
P.T. 9 Brenda Ollinger
D.B. 688-786
LOT Vol. 11 PG 152
STILLWATER RIVER
WATER STREET
MAIN STREET
SPRING STREET
49.5'
REVISED: 9/17/15 AM