COVINGTON

PLAT NO. 19

Scale-1-Inch = 50 Feet

SMDA NUMBER H19-SH019-

RECORDER'S PLATS

Lots 175 thru 178 — Plat BK. 1 Pg. 87
Lots 426 thru 429 — Plat BK. 1 Pg. 460
Lots 467 thru 470, 473 thru 476 — Plat BK 1 Pg. 483
Lots 635 thru 645 — Plat BK 2 Pg. 75

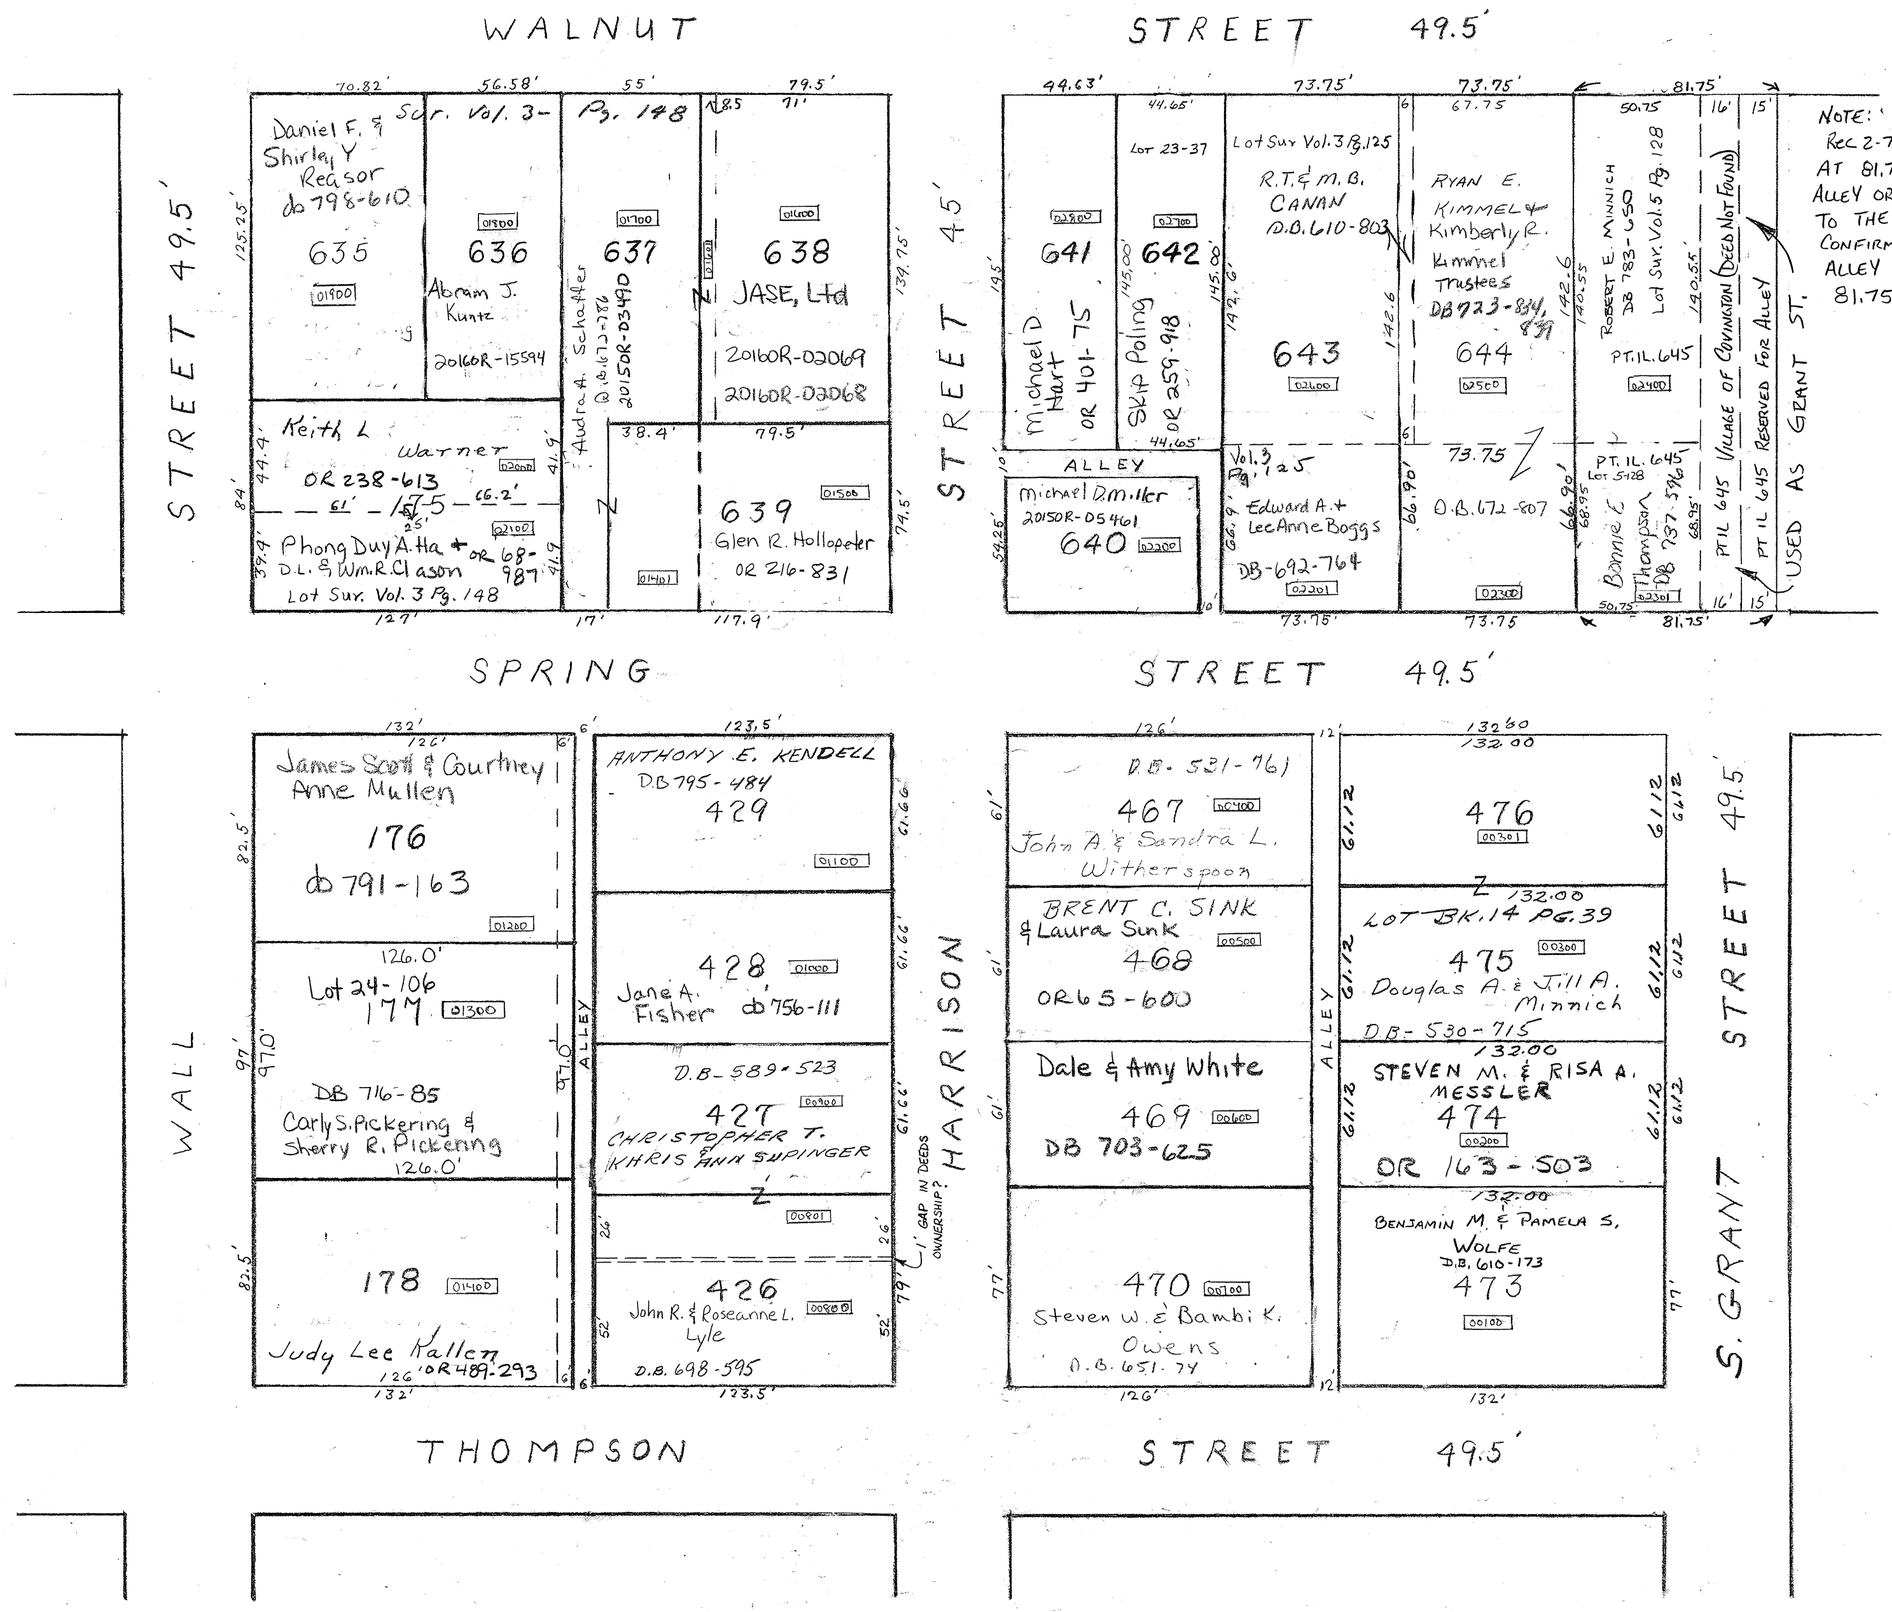

NOTE:
REC 2-75 PLATTED IL 645 AT 81.75' AND SHOWED AN ALLEY OR TRACTION LINE 15' WIDE TO THE EAST. DB. 92 PG 598 CONFIRMS THAT THE 15' WIDE ALLEY IS PART OF THE 81.75' WIDTH

D VENTURA
5-15-2003