ELIZABETH TOWNSHIP
MIAMI COUNTY, OHIO

SECTION 1 TOWN 2 RANGE 10 PLAT 1

400 200 0 400

1"=400'

ABBREVIATION LEGEND

2014OR-07759	= RECORDER'S DOCUMENT NUMBER
D.B. 613-172	= DEED BOOK 613, PAGE 172
O.R. 125-500	= OFFICIAL RECORDS VOL. 125, PAGE 500
REC. 15-72	= RECORDER'S PLAT BOOK 15, PAGE 72
LND. 33-15	= LAND SURVEY VOLUME 33, PAGE 15
LOT 19-12	= LOT SURVEY VOLUME 19, PAGE 12
R.R. 8-29	= ROAD RECORD VOLUME 8, PAGE 29
R/W	= RIGHT OF WAY
℄	= CENTERLINE
AC.	= ACRES
TWP.	= TOWNSHIP
TR.	= TRACT
②	= LOT CREATED BY RECORDER'S PLAT

SURVEY INDEX

NORTHEAST QUARTER

LND. 10 - 87
LND. 13 - 190
LND. 19 - 51
LND. 39 - 47
LND. 40 - 177
LND. 41 - 69
LND. 41 - 75
LND. 46 - 165
LND. 50 - 189
LND. 52 - 62
LND. 56 - 35

SOUTHEAST QUARTER

LND. 4 - 378
LND. 40 - 177
LND. 41 - 75
LND. 50 - 189
LND. 54 - 162

SOUTHWEST QUARTER

LND. 4 - 378
LND. 16 - 102
LND. 20 - 56
LND. 32 - 156
LND. 35 - 71
LND. 37 - 199
LND. 51 - 167
LND. 53 - 52
LND. 54 - 90
LND. 54 - 162

NORTHWEST QUARTER

LND. 19 - 51
LND. 34 - 92
LND. 35 - 71
LND. 39 - 47
LND. 52 - 62
LND. 55 - 5
LND. 56 - 35
LND. 56 - 38

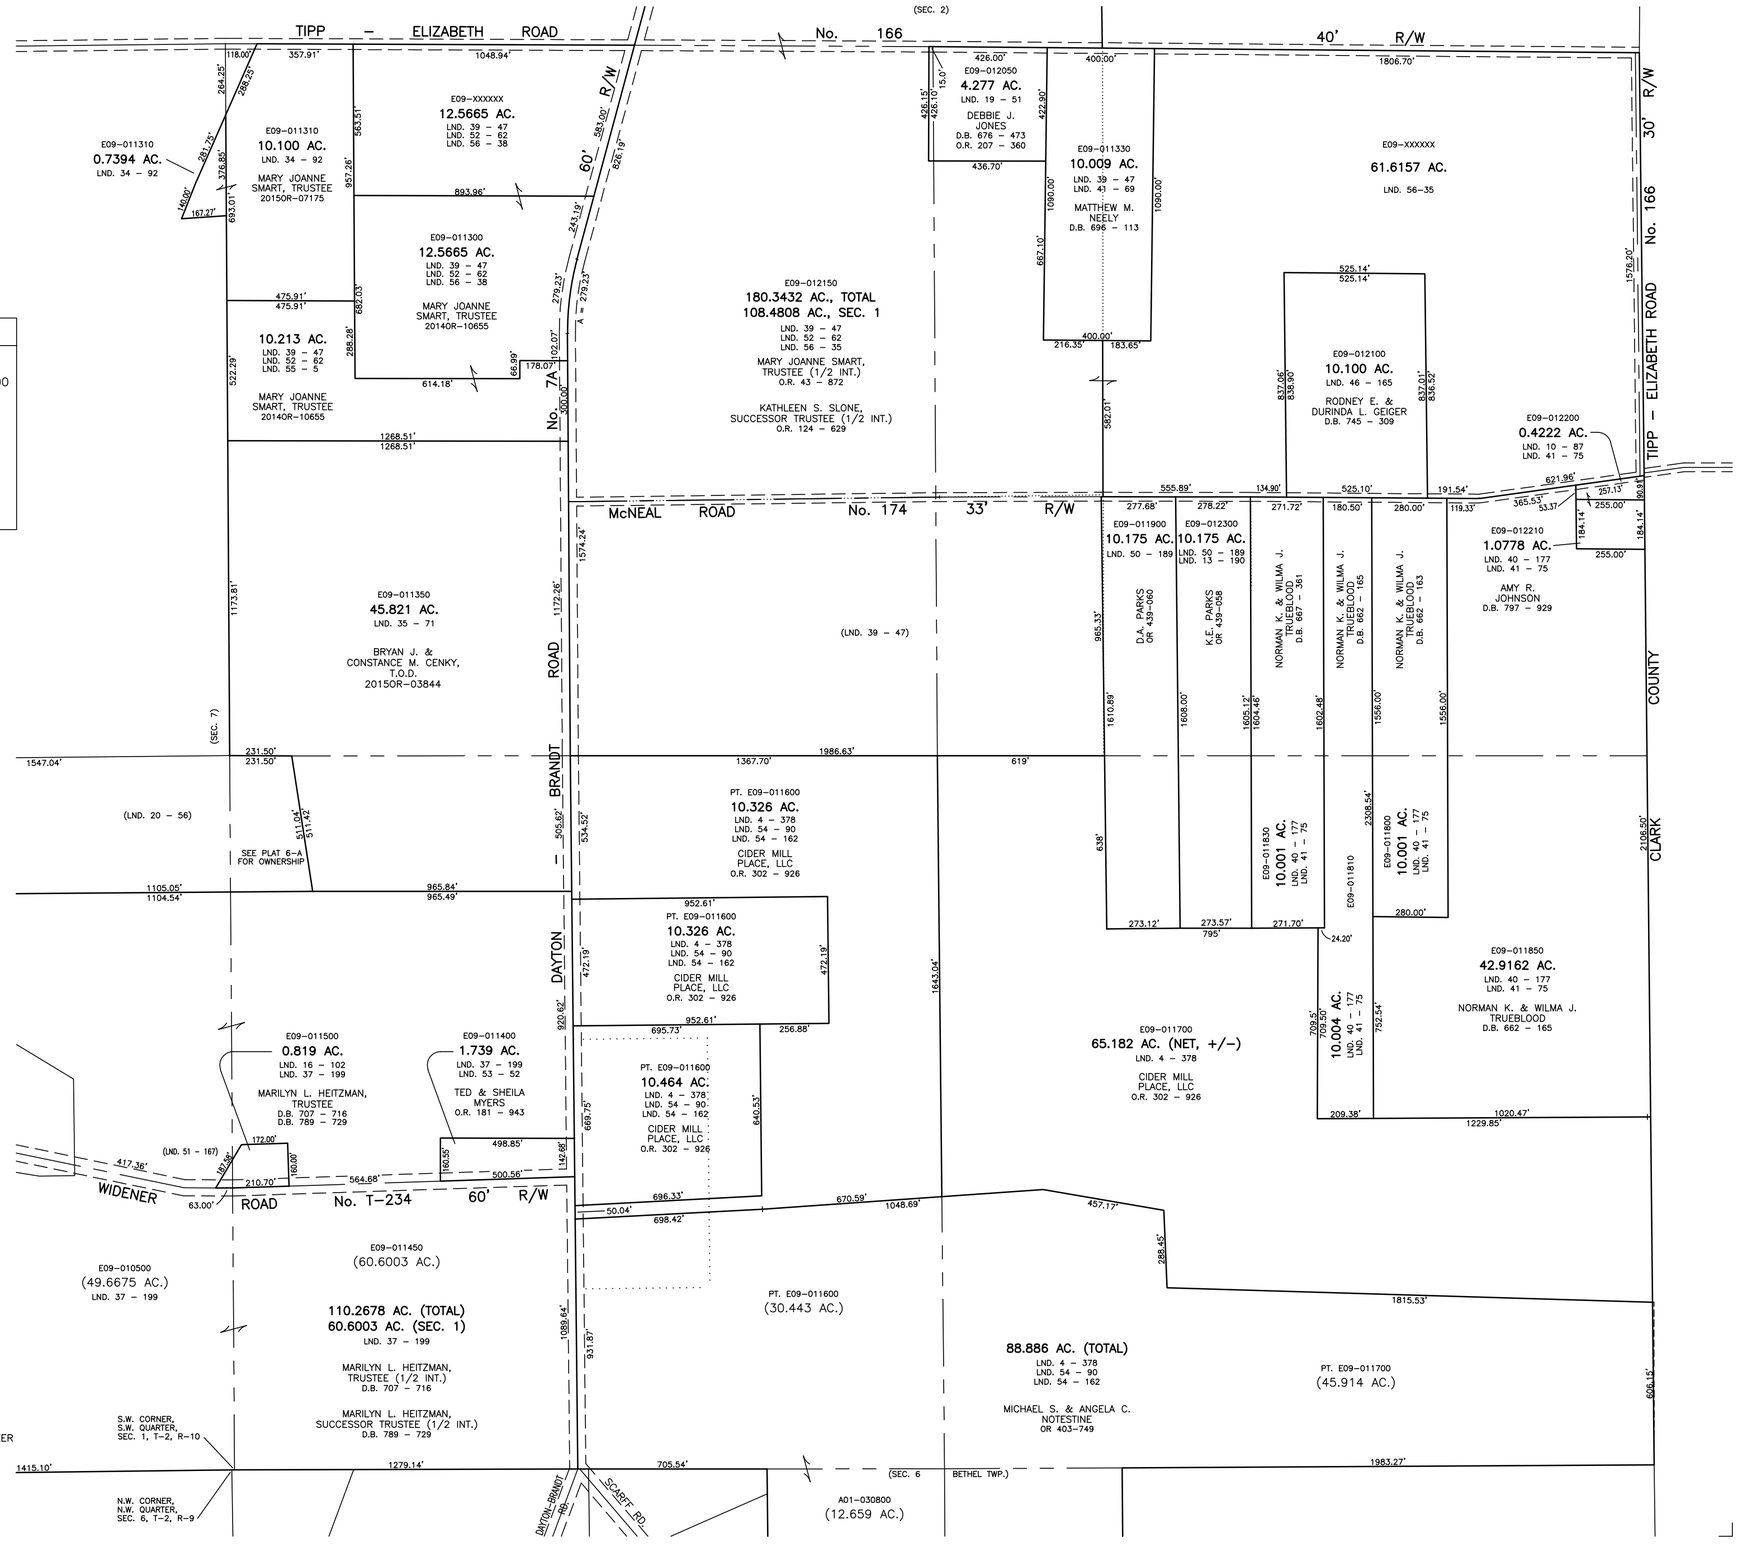

PREPARED BY: MIAMI COUNTY ENGINEER'S MAP DEPARTMENT
PAUL P. HUELSKAMP, P.E., P.S., COUNTY ENGINEER

DATE: FEBRUARY 14, 2013

DATE: JULY 6, 2015 DV