SECTION 21
TOWN 6
RANGE 5

VILLAGE OF WEST MILTON
MIAMI COUNTY, OHIO

PARCEL ID NUMBER
L39-_____

PLAT S 4

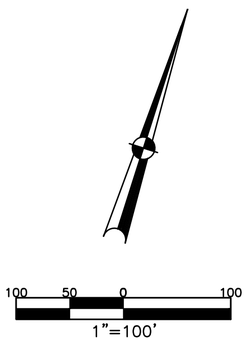

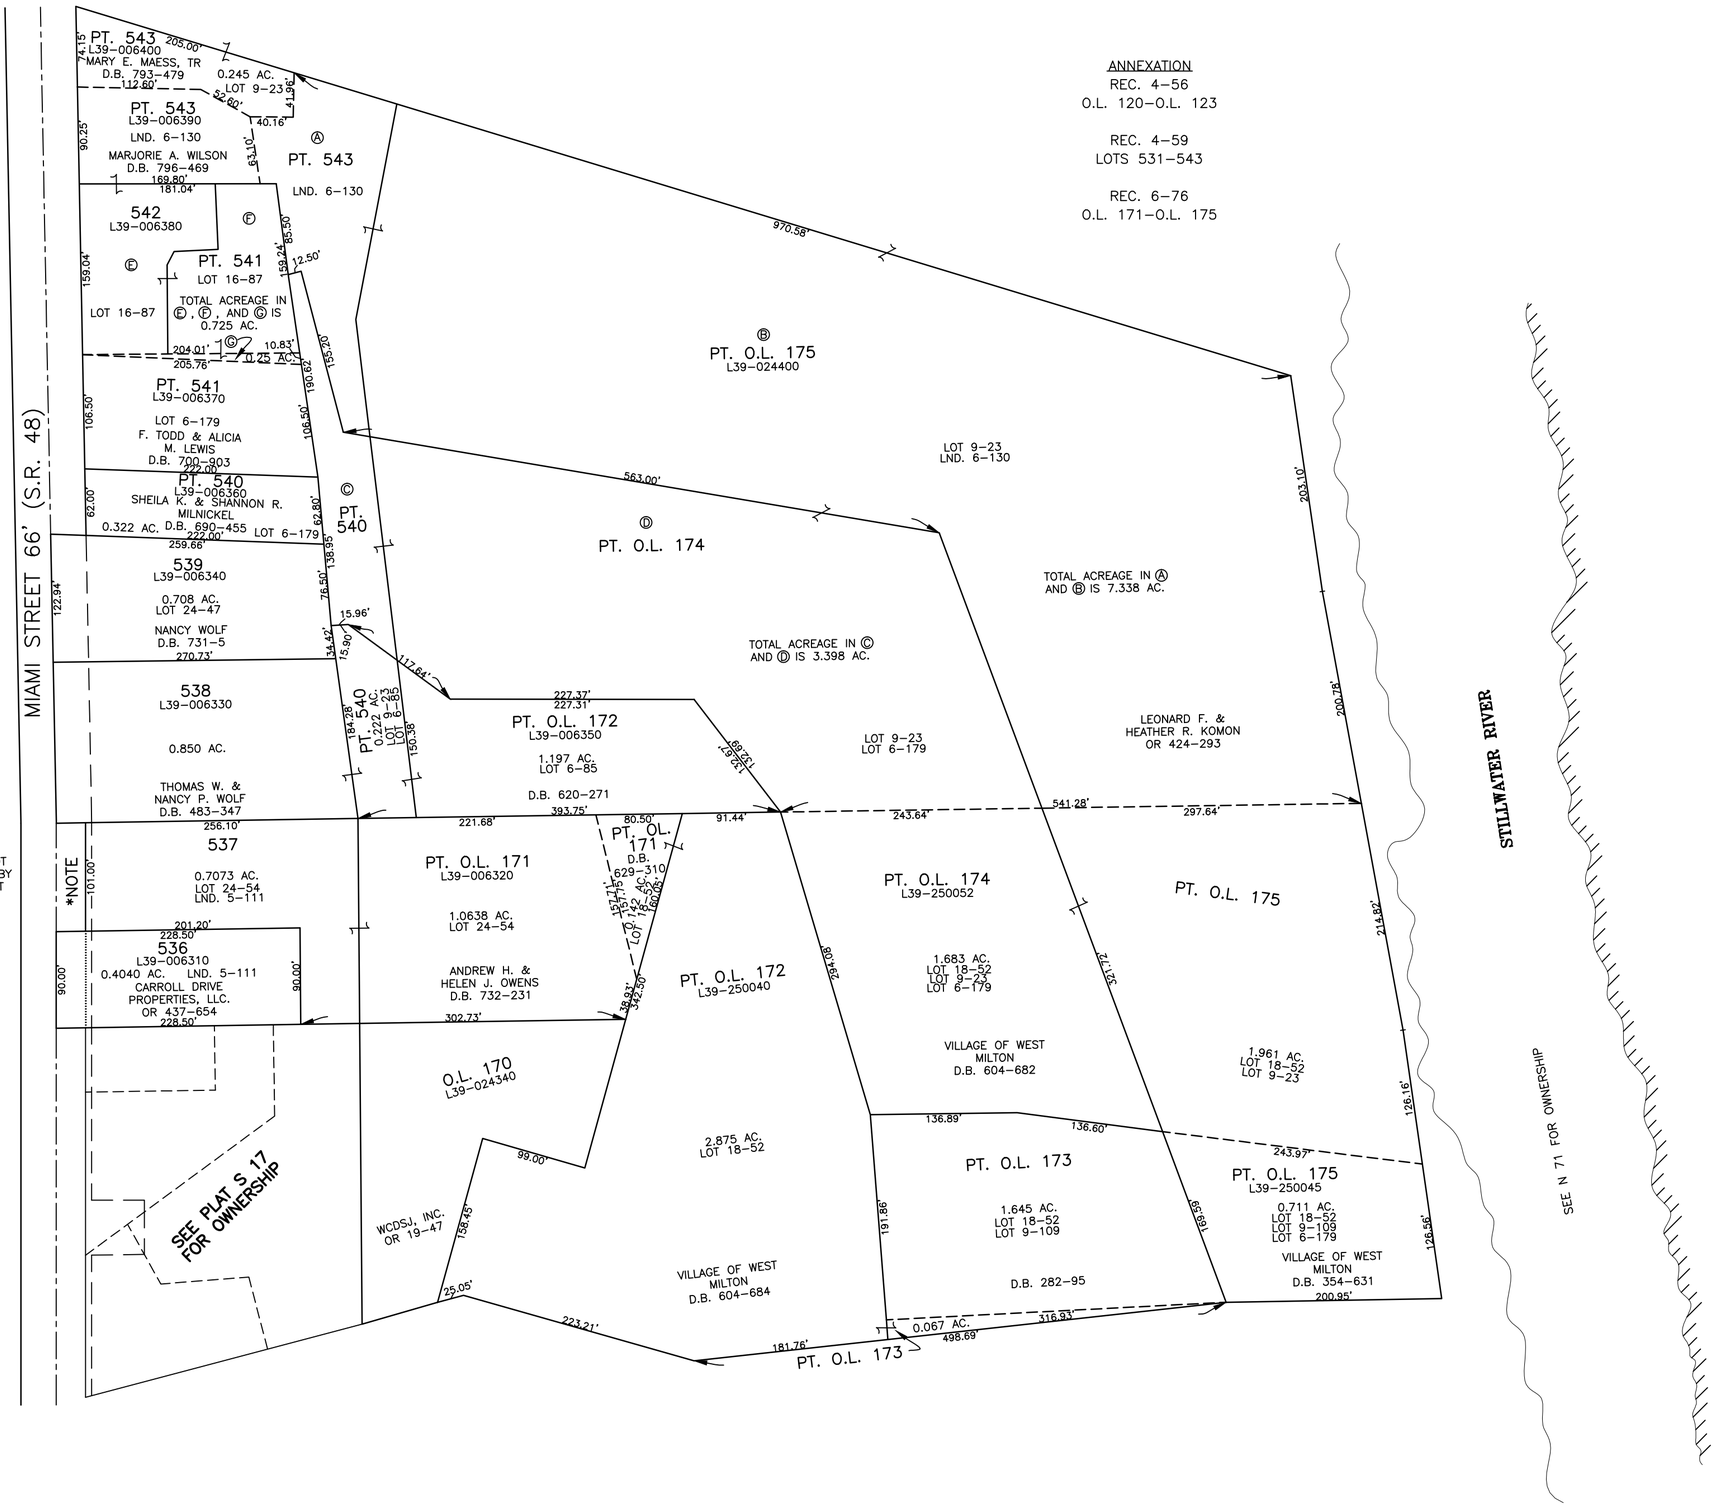

ANNEXATION
REC. 4-56
O.L. 120-O.L. 123

REC. 4-59
LOTS 531-543

REC. 6-76
O.L. 171-O.L. 175

*NOTE:
AREA NOT CLAIMED BY CURRENT DEEDS

ABBREVIATION LEGEND

2014OR-07759	= RECORDER'S DOCUMENT NUMBER
OR 406-509	= OFFICIAL RECORD 406 PAGE 509
D.B. 613-172	= DEED BOOK 613, PAGE 172
REC. 15-72	= RECORDER'S PLAT BOOK 15, PAGE 72
LND. 33-15	= LAND SURVEY VOLUME 33, PAGE 15
LOT 19-12	= LOT SURVEY VOLUME 19, PAGE 12
R.R. 8-29	= ROAD RECORD VOLUME 8, PAGE 29
R/W	= RIGHT OF WAY
℄	= CENTERLINE
AC.	= ACRES
TWP.	= TOWNSHIP
TR.	= TRACT
IL	= INLOT

LINE LEGEND

- Blow-up Boundary
- Property Line
- Lot Split Line
- Section Line
- Centerline
- Right-of-Way Line
- Corporation Line

SURVEY INDEX

REC. 4-56	LOT 2-142	LND. 4-346
REC. 4-59	LOT 6-61	LND. 5-111
REC. 6-76	LOT 6-85	LND. 5-150
	LOT 6-179	LND. 6-130
	LOT 9-23	LND. 7-172
	LOT 9-109	
	LOT 16-87	
	LOT 18-52	
	LOT 24-47	
	LOT 24-54	

PREPARED BY: MIAMI COUNTY ENGINEER'S MAP DEPARTMENT
PAUL P. HUELSKAMP, P.E., P.S., COUNTY ENGINEER
DATE: APRIL 1, 2015 MB
REVISED: APRIL 1, 2015 MB