CITY OF HUBER HEIGHTS

MIAMI COUNTY, OHIO — SECTION 25 TOWN 2 RANGE 9 — PLAT 4

PARCEL ID NUMBER
P48-_____

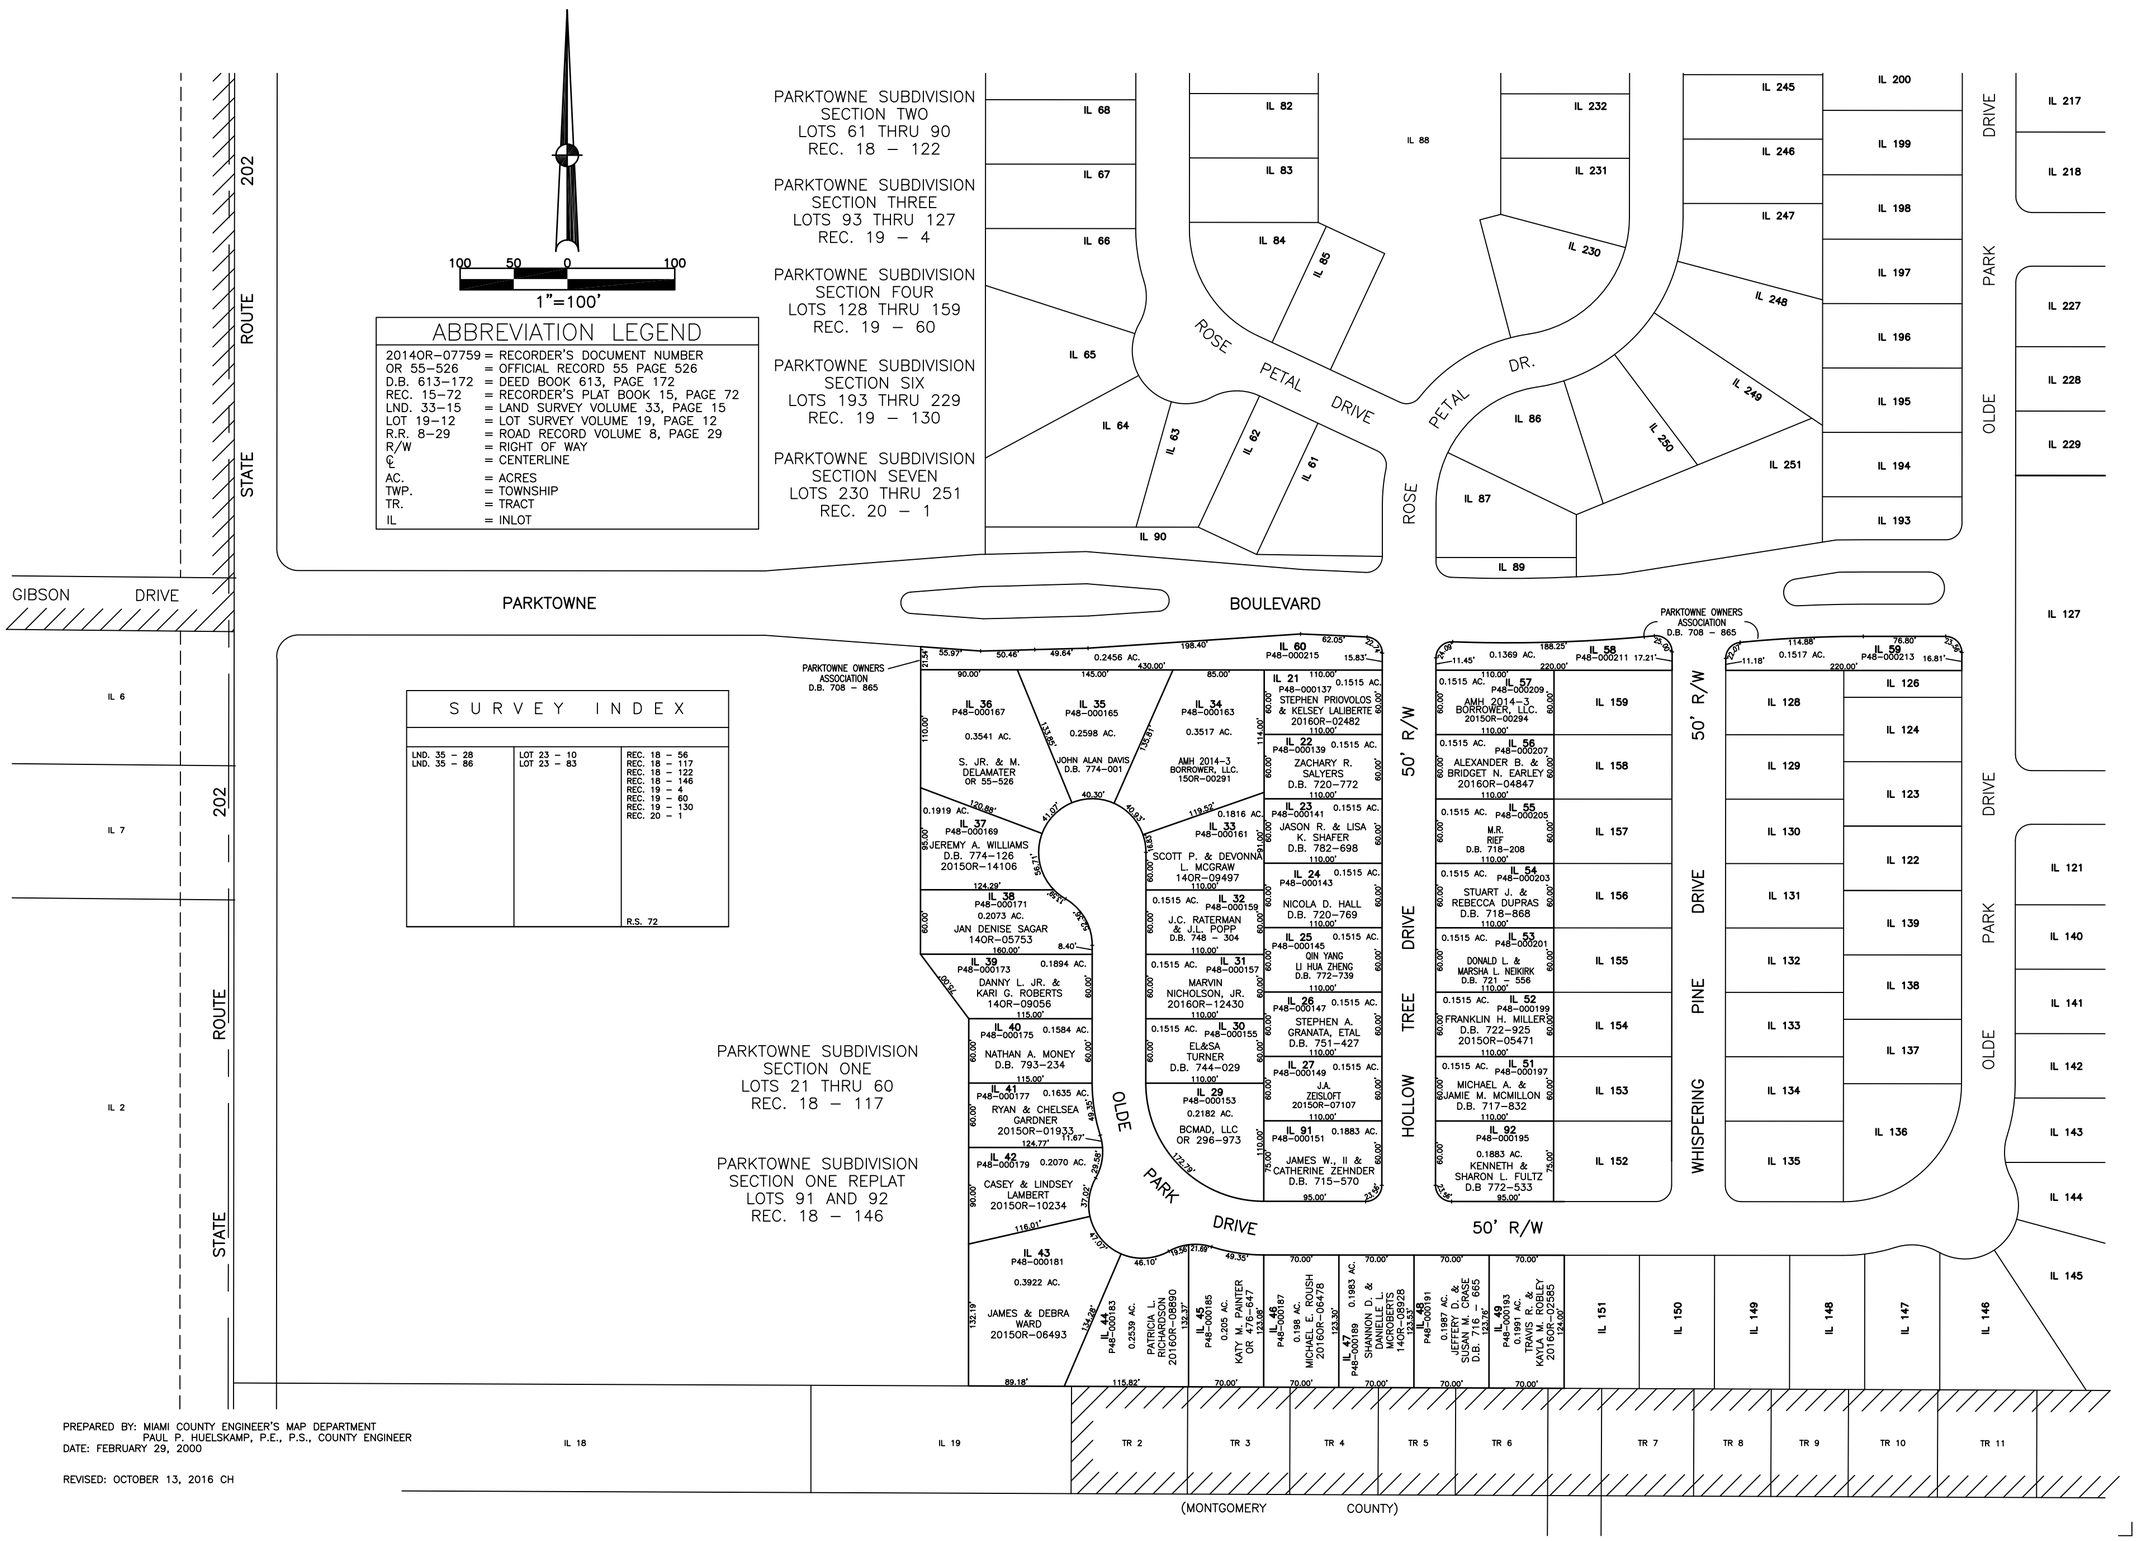

ABBREVIATION LEGEND

20140R-07759	= RECORDER'S DOCUMENT NUMBER
OR 55-526	= OFFICIAL RECORD 55 PAGE 526
D.B. 613-172	= DEED BOOK 613, PAGE 172
REC. 15-72	= RECORDER'S PLAT BOOK 15, PAGE 72
LND. 33-15	= LAND SURVEY VOLUME 33, PAGE 15
LOT 19-12	= LOT SURVEY VOLUME 19, PAGE 12
R.R. 8-29	= ROAD RECORD VOLUME 8, PAGE 29
R/W	= RIGHT OF WAY
℄	= CENTERLINE
AC.	= ACRES
TWP.	= TOWNSHIP
TR.	= TRACT
IL	= INLOT

SURVEY INDEX

LND. 35 - 28	LOT 23 - 10	REC. 18 - 56
LND. 35 - 86	LOT 23 - 83	REC. 18 - 117
		REC. 18 - 122
		REC. 18 - 146
		REC. 19 - 4
		REC. 19 - 60
		REC. 19 - 130
		REC. 20 - 1
		R.S. 72

PREPARED BY: MIAMI COUNTY ENGINEER'S MAP DEPARTMENT
PAUL P. HUELSKAMP, P.E., P.S., COUNTY ENGINEER
DATE: FEBRUARY 29, 2000

REVISED: OCTOBER 13, 2016 CH