SECTION 13, 19
TOWN 2
RANGE 9

CITY OF HUBER HEIGHTS
MIAMI COUNTY, OHIO

PARCEL ID NUMBER
P48-_____

PLAT 7

400 200 0 400
1"=400'

ABBREVIATION LEGEND

20140R-07759	= RECORDER'S DOCUMENT NUMBER
OR 406-509	= OFFICIAL RECORD 406 PAGE 509
D.B. 677-326	= DEED BOOK 677, PAGE 326
REC. 18-87	= RECORDER'S PLAT BOOK 18, PAGE 87
LND. 56-145	= LAND SURVEY VOLUME 56, PAGE 145
LOT 24-200	= LOT SURVEY VOLUME 24, PAGE 200
R.R. 8-18	= ROAD RECORD VOLUME 8, PAGE 18
R/W	= RIGHT OF WAY
℄	= CENTERLINE
AC.	= ACRES
TWP.	= TOWNSHIP
TR.	= TRACT
IL	= INLOT

LINE LEGEND

- Blow-up Boundary
- Property Line
- Lot Split Line
- Section Line
- Centerline
- Right-of-Way Line
- Corporation Line

SURVEY INDEX

LND 34-9	LOT 24-61	REC. 19-73,73A
LND 44-44	LOT 24-67	REC. 22-25
LND 49-76	LOT 24-80, &	REC. 22-37
LND 51-23	80-A,B,C	REC. 25-72
LND 54-136	LOT 24-114	REC. 25-75
LND 54-137		
LND 55-159		
LND 55-164		
LND 56-43		
LND 56-186		
LND 57-4		
		R.S. 73

ANNEXATION:
INLOTS 160-169: REC. 19-73, 73A

EASEMENT AGREEMENTS AND AMENDMENTS:
DB 791-881
20130R-15555
20150R-15258

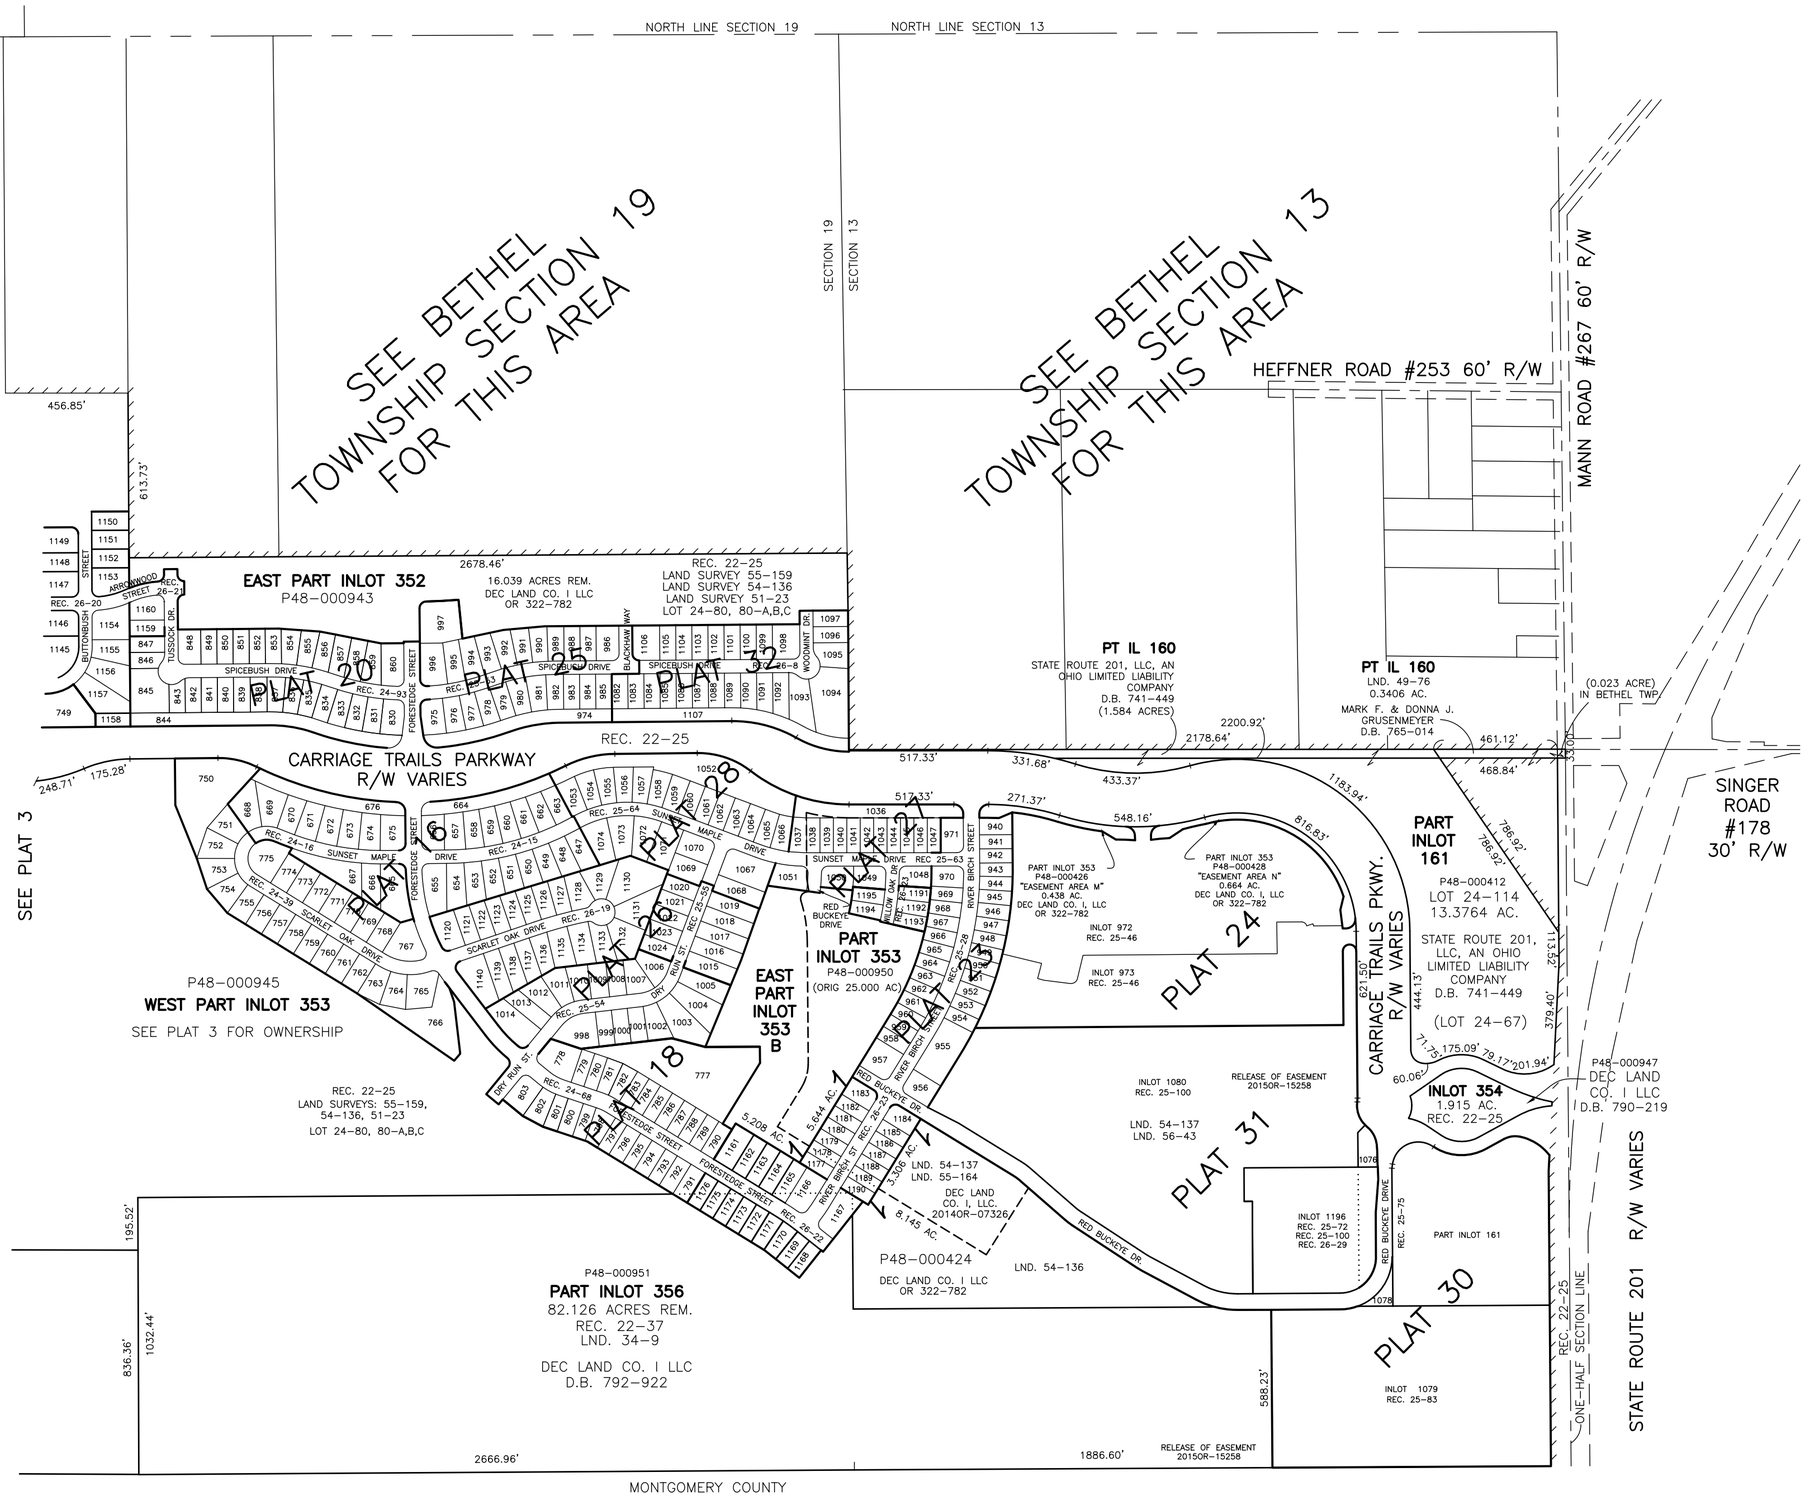

PREPARED BY: MIAMI COUNTY ENGINEER'S MAP DEPARTMENT
PAUL P. HUELSKAMP, P.E., P.S., COUNTY ENGINEER
DATE: APRIL 10, 1996 DS

REVISED: JANUARY 5, 2017 DS