CITY OF HUBER HEIGHTS

MIAMI COUNTY, OHIO

SECTION 25 TOWN 2 RANGE 9

PARCEL ID NUMBER
P48-_____

PLAT 9

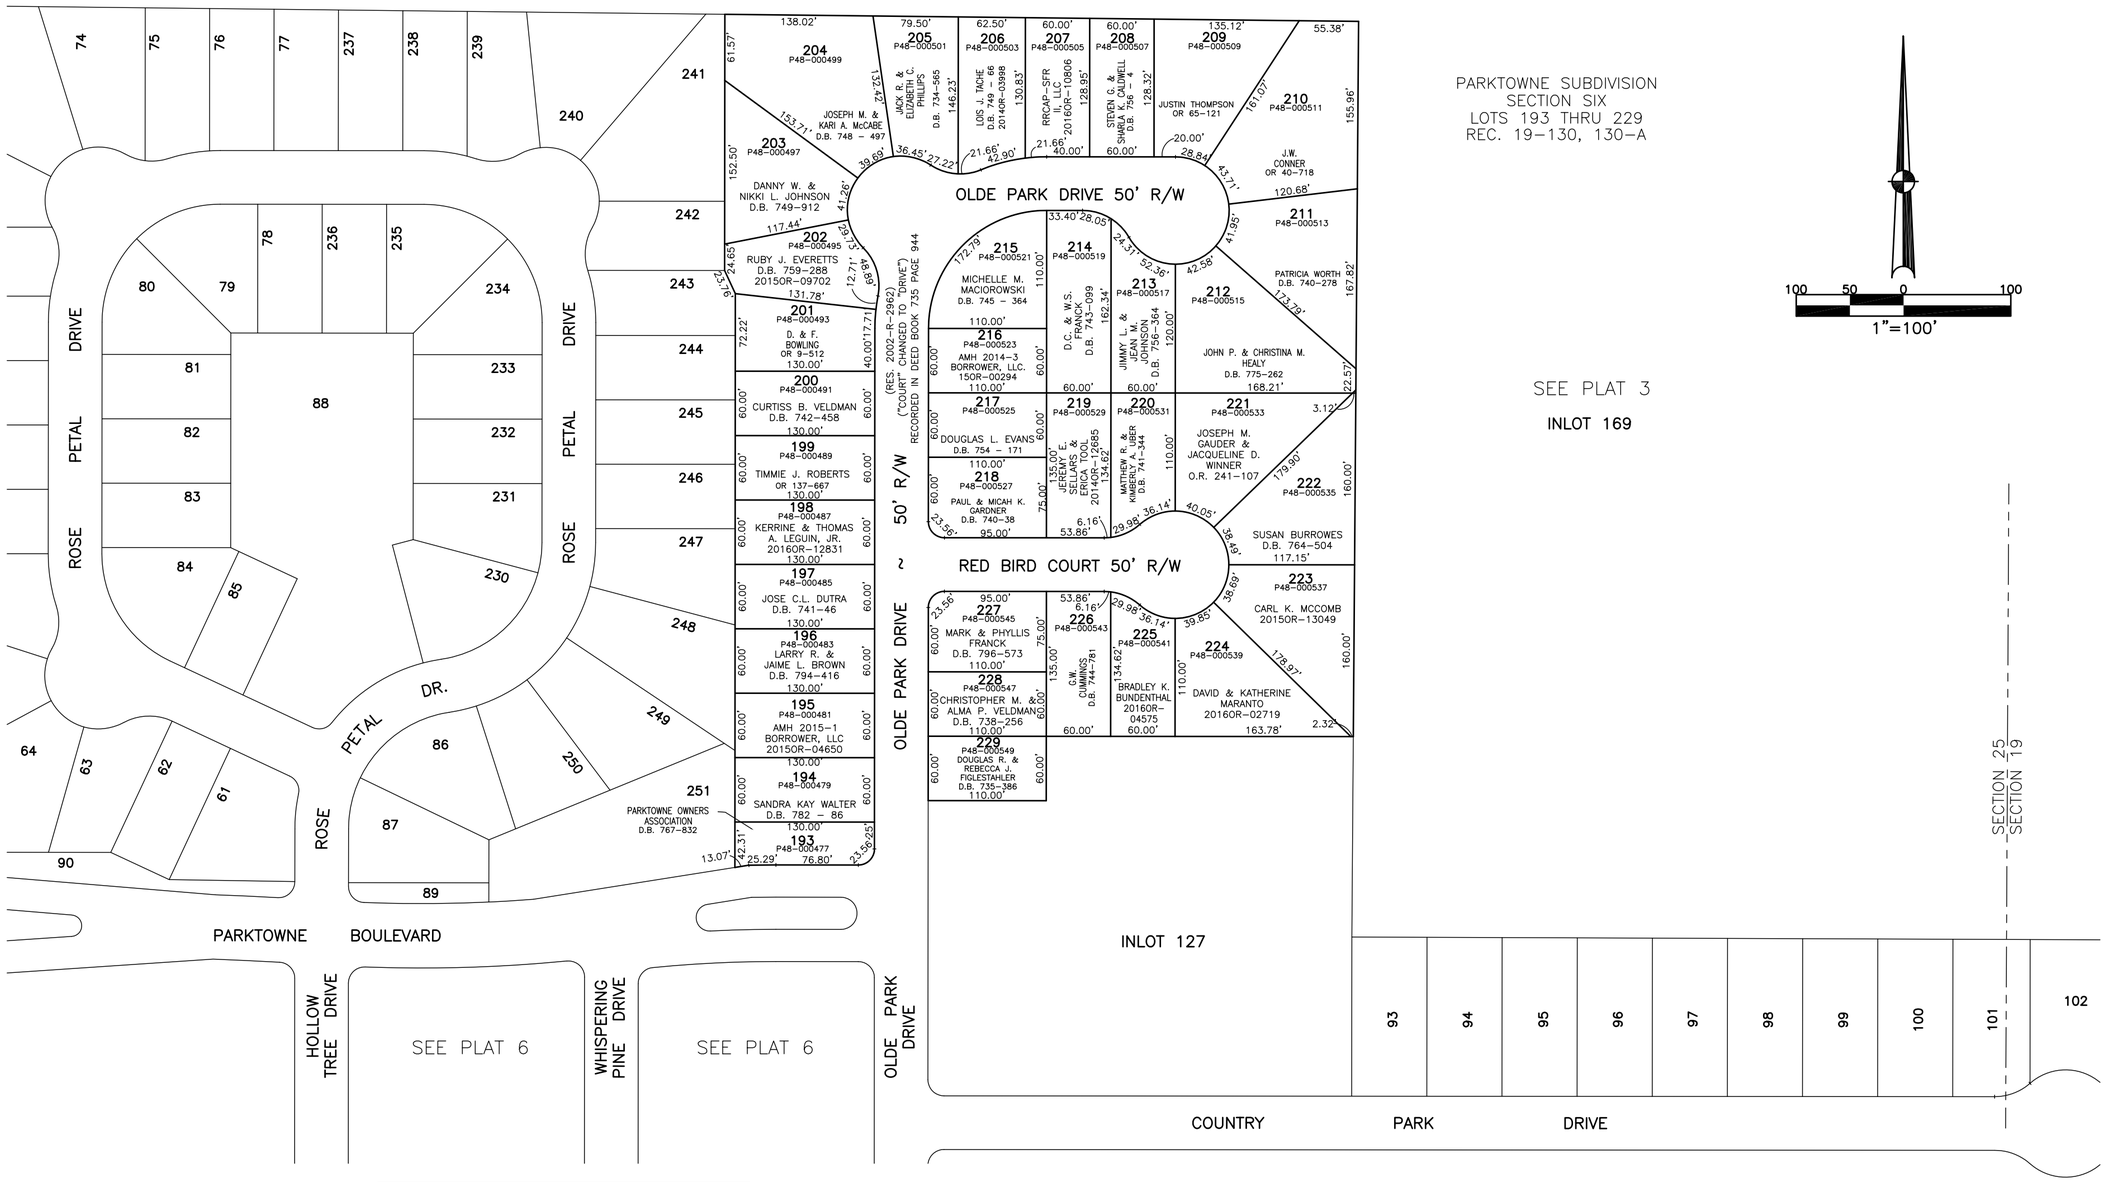

ABBREVIATION LEGEND	
2014OR-07759	= RECORDER'S DOCUMENT NUMBER
OR 72-698	= OFFICIAL RECORD 72 PAGE 698
D.B. 613-172	= DEED BOOK 613, PAGE 172
REC. 15-72	= RECORDER'S PLAT BOOK 15, PAGE 72
LND. 33-15	= LAND SURVEY VOLUME 33, PAGE 15
LOT 19-12	= LOT SURVEY VOLUME 19, PAGE 12
R.R. 8-29	= ROAD RECORD VOLUME 8, PAGE 29
R/W	= RIGHT OF WAY
℄	= CENTERLINE
AC.	= ACRES
TWP.	= TOWNSHIP
TR.	= TRACT
IL	= INLOT

LINE LEGEND	
———	Blow-up Boundary
———	Property Line
— — — — — —	Lot Split Line
——— - - ———	Section Line
——— — ———	Centerline
- - - - - - - - - -	Right-of-Way Line
//////////	Corporation Line

SURVEY INDEX		
LOT 23 - 10 LOT 23 - 83		REC. 18 - 56 REC. 19-130, 130-A R.S. 72

PREPARED BY: MIAMI COUNTY ENGINEER'S MAP DEPARTMENT
PAUL P. HUELSKAMP P.E., P.S., COUNTY ENGINEER
DATE: MARCH 23, 2000

REVISED: OCTOBER 20, 2016 CH