CITY OF HUBER HEIGHTS

MIAMI COUNTY, OHIO

SECTION 19 TOWN 2 RANGE 9

PARCEL ID NUMBER
P48-_____

PLAT 10

100 50 0 100
1"=100'

ABBREVIATION LEGEND

2014OR-07759	=	RECORDER'S DOCUMENT NUMBER
OR 55-700	=	OFFICIAL RECORD 55 PAGE 700
D.B. 613-172	=	DEED BOOK 613, PAGE 172
REC. 15-72	=	RECORDER'S PLAT BOOK 15, PAGE 72
LND. 33-15	=	LAND SURVEY VOLUME 33, PAGE 15
LOT 19-12	=	LOT SURVEY VOLUME 19, PAGE 12
R.R. 8-29	=	ROAD RECORD VOLUME 8, PAGE 29
R/W	=	RIGHT OF WAY
℄	=	CENTERLINE
AC.	=	ACRES
TWP.	=	TOWNSHIP
TR.	=	TRACT
IL	=	INLOT

SURVEY INDEX

LND. 35 - 28	LOT 23 - 10	REC. 18 - 56
LND. 35 - 86	LOT 23 - 83	REC. 18 - 71
		REC. 18 - 117
		REC. 18 - 122
		REC. 18 - 146
		REC. 19 - 4
		REC. 19 - 60
		REC. 19 - 73
		REC. 19 - 75
		REC. 19 - 130
		REC. 20 - 1
		REC. 20 - 13
		REC. 20 - 72
		R.S. 72

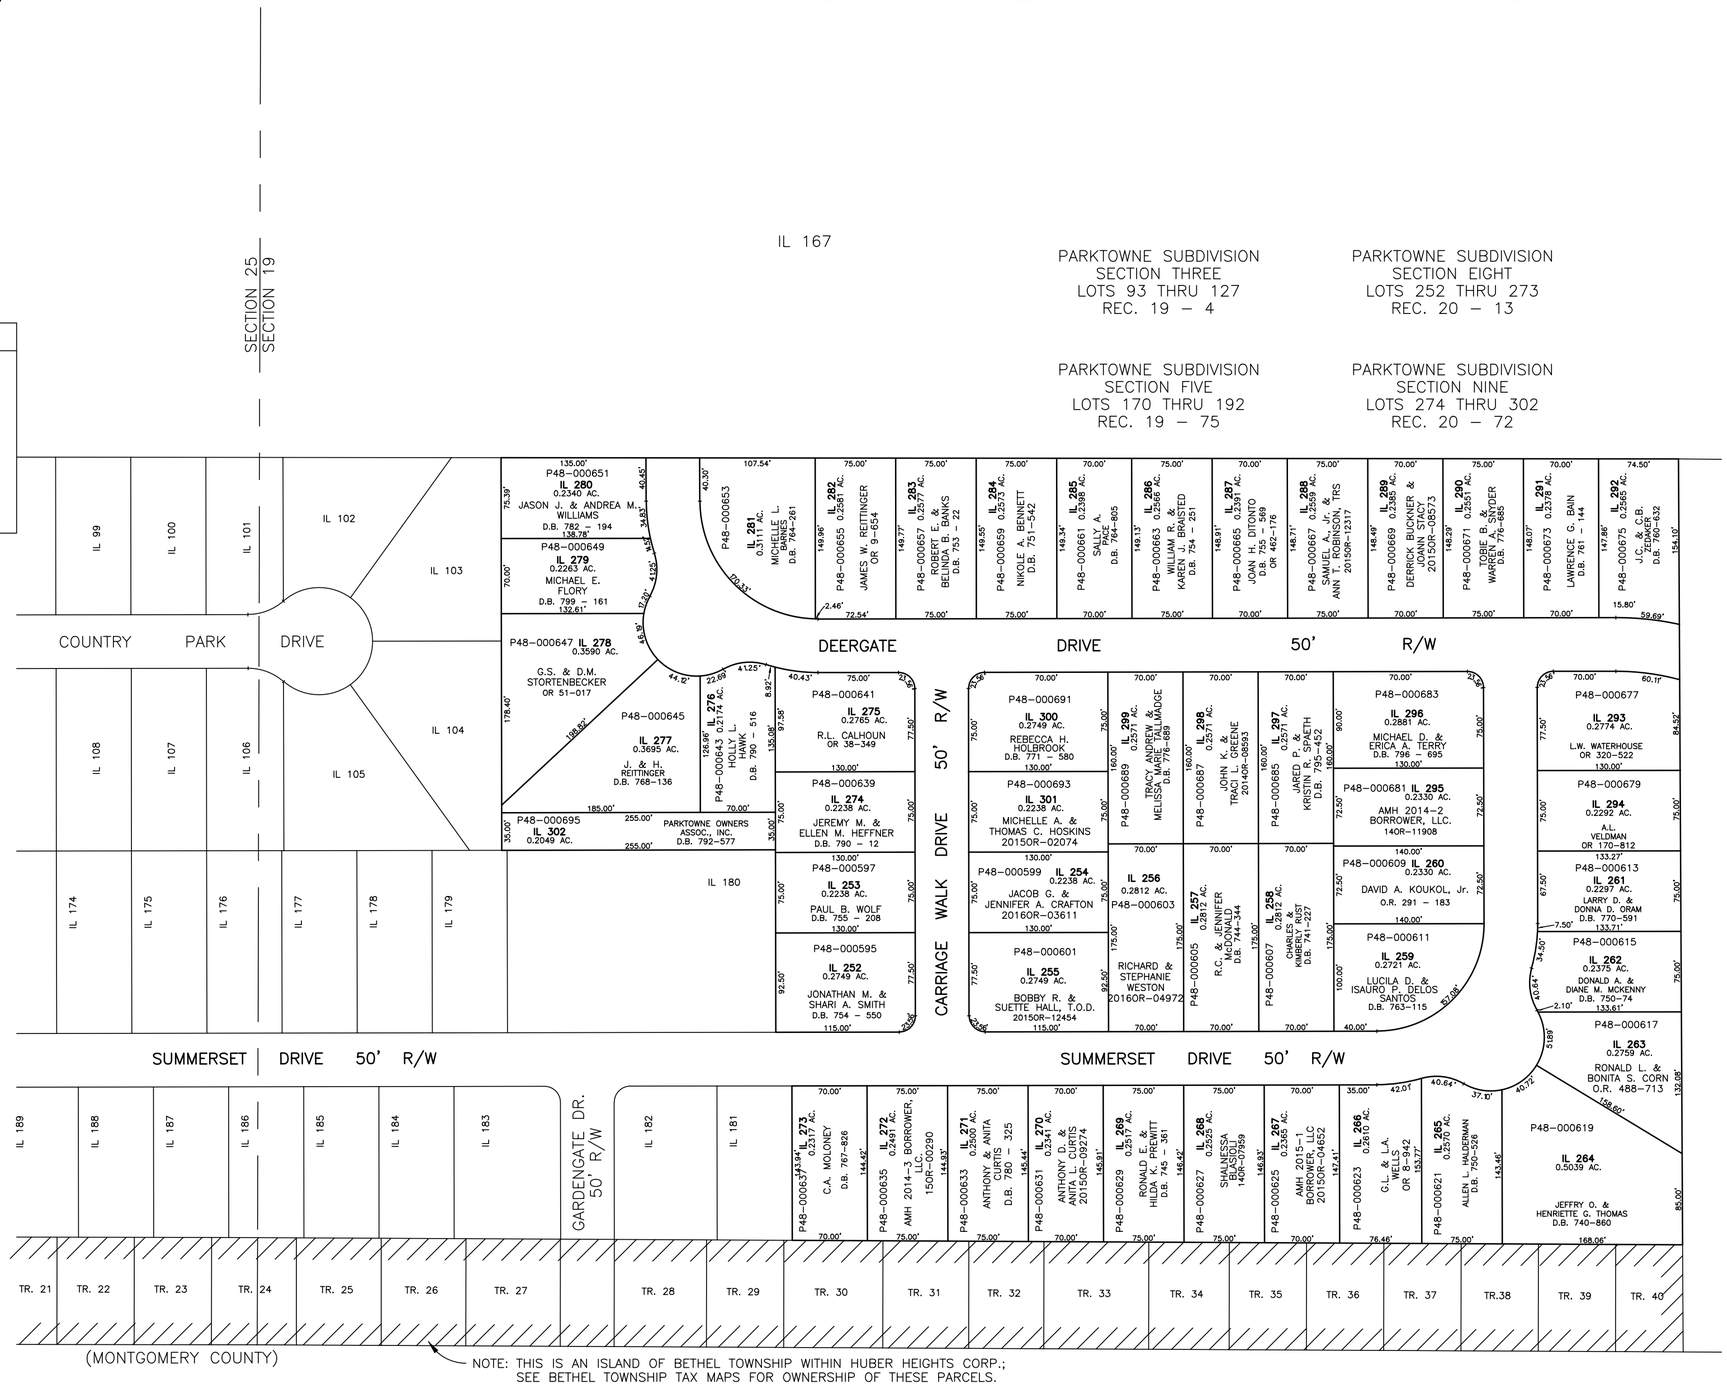

PREPARED BY: MIAMI COUNTY ENGINEER'S MAP DEPARTMENT
PAUL P. HUELSKAMP, COUNTY ENGINEER P.E., P.S.
DATE: JANUARY 21, 2003

REVISED: MAY 2, 2016 DS