SECTION 25, 19
TOWN 2
RANGE 9

CITY OF HUBER HEIGHTS
MIAMI COUNTY, OHIO

PARCEL ID NUMBER
P48-_____

PLAT 12

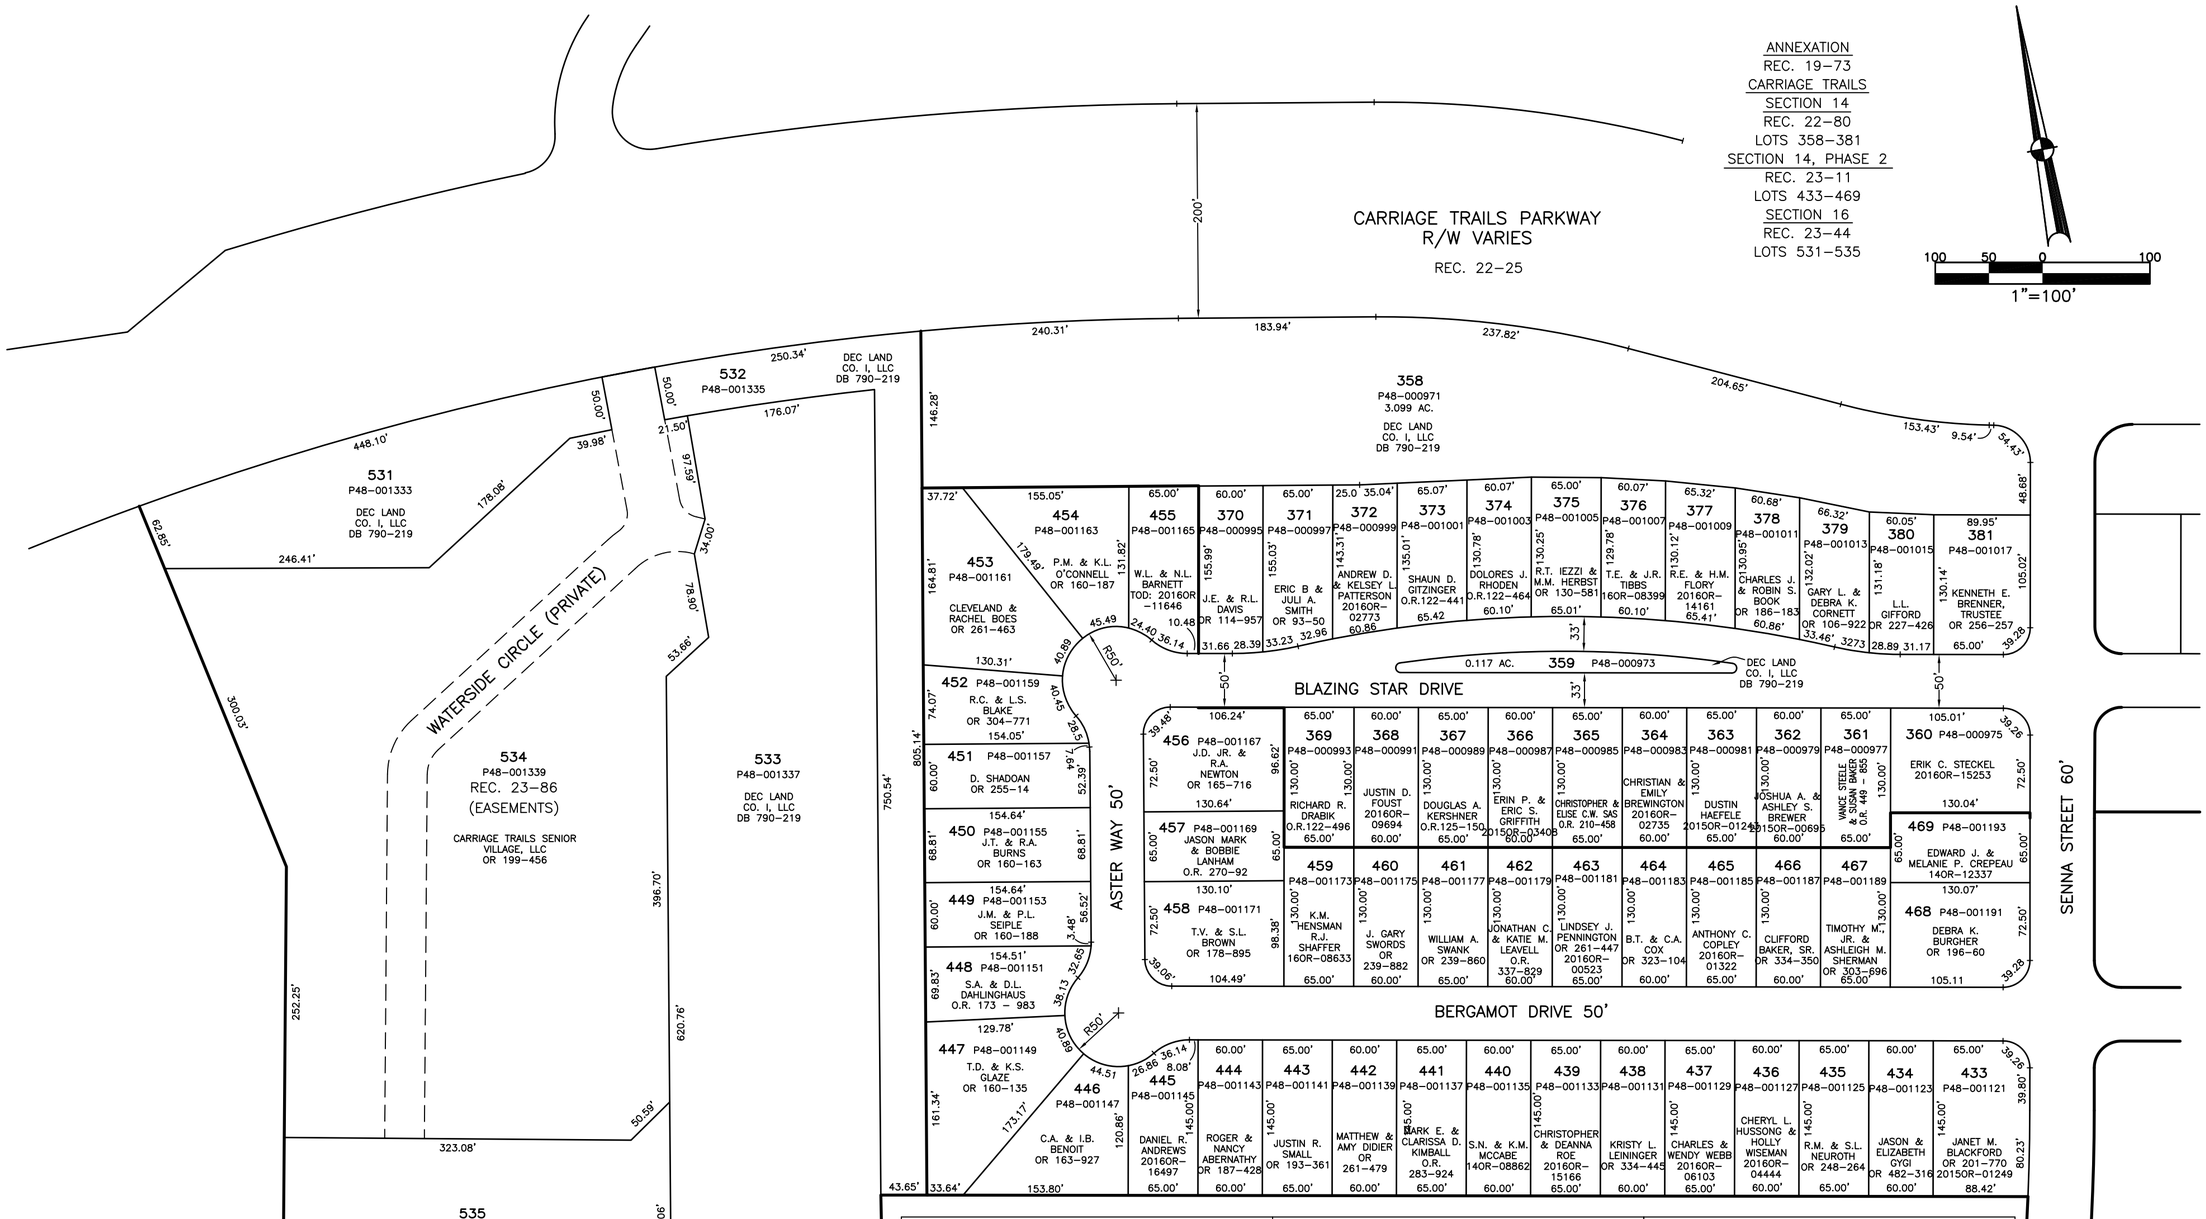

ABBREVIATION LEGEND	
20140R-07759	= RECORDER'S DOCUMENT NUMBER
OR 78-186	= OFFICIAL RECORD 78 PAGE 186
D.B. 613-172	= DEED BOOK 613, PAGE 172
REC. 15-72	= RECORDER'S PLAT BOOK 15, PAGE 72
LND. 33-15	= LAND SURVEY VOLUME 33, PAGE 15
LOT 19-12	= LOT SURVEY VOLUME 19, PAGE 12
R.R. 8-29	= ROAD RECORD VOLUME 8, PAGE 29
R/W	= RIGHT OF WAY
℄	= CENTERLINE
AC.	= ACRES
TWP.	= TOWNSHIP
TR.	= TRACT
IL	= INLOT

LINE LEGEND	
———	Blow-up Boundary
———	Property Line
— — — —	Lot Split Line
——— - - ———	Section Line
— - ——— - —	Centerline
—— —— ——	Right-of-Way Line
//////////	Corporation Line

SURVEY INDEX	
REC. 19-73 REC. 22-25 REC. 22-80 REC. 23-11 REC. 23-44	EASEMENT AGREEMENTS AND AMENDMENTS: DB 791-881 20130R-15555 20150R-15258

PREPARED BY: MIAMI COUNTY ENGINEER'S MAP DEPARTMENT
PAUL P. HUELSKAMP, P.E., P.S., COUNTY ENGINEER
DATE: JUNE 28, 2010 DS
REVISED: JANUARY 4, 2017 CH