SECTION 19
TOWN 2
RANGE 9

# CITY OF HUBER HEIGHTS
# MIAMI COUNTY, OHIO

PARCEL ID NUMBER
P48-_____

PLAT 14

ANNEXATION
REC. 19-73
CARRIAGE TRAILS
SECTION 11
REC. 22-91
LOTS 403-432
SECTION 11, PHASE II
REC. 23-27
LOTS 470-510
SECTION 10, PHASE I
REC. 24-3
LOTS 588-620

100 50 0 100
1"=100'

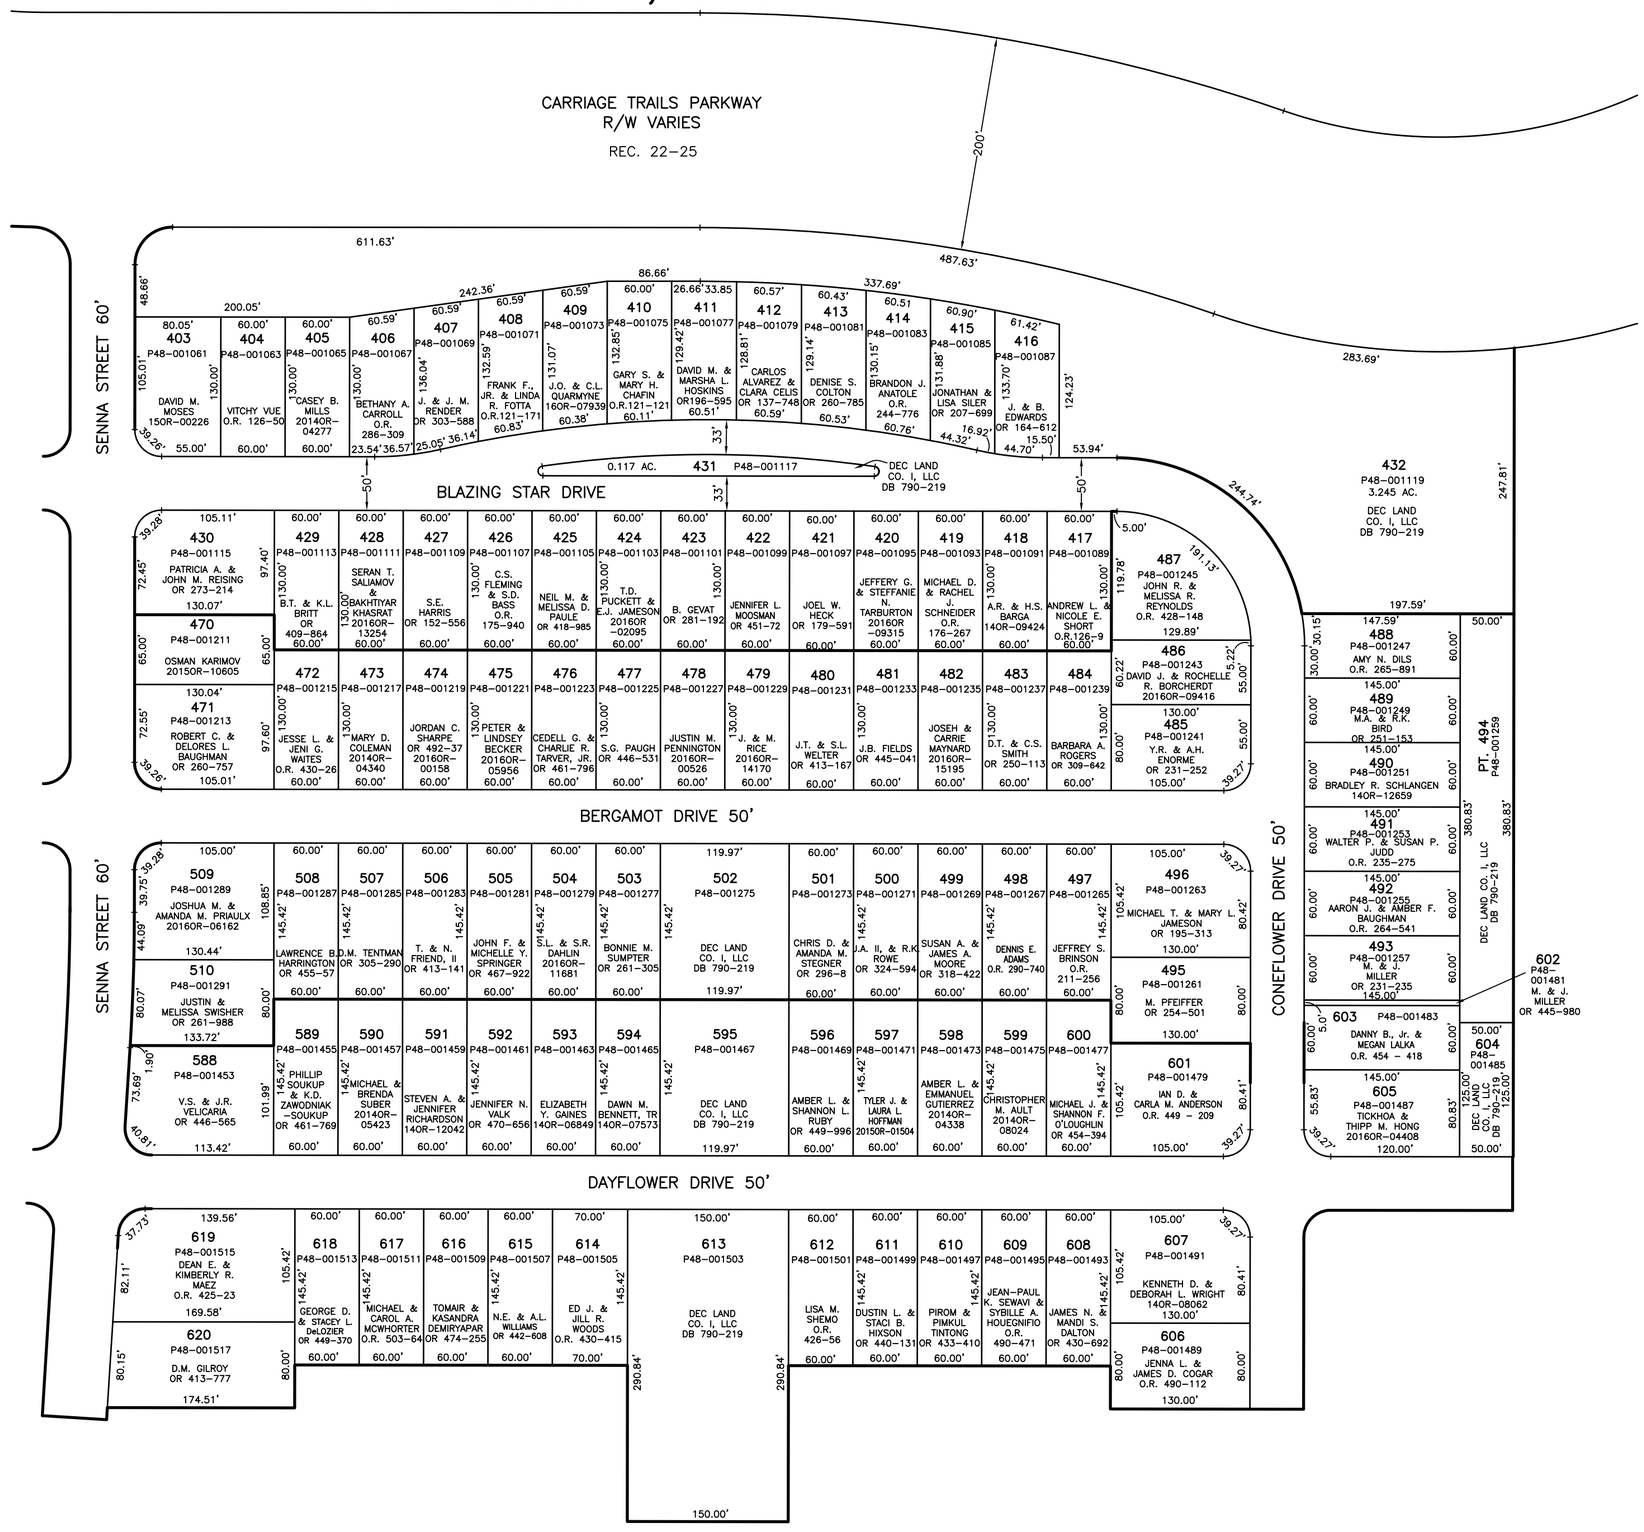


## ABBREVIATION LEGEND

| | |
|---|---|
| 20140R-07759 | = RECORDER'S DOCUMENT NUMBER |
| OR 406-509 | = OFFICIAL RECORD 406 PAGE 509 |
| D.B. 613-172 | = DEED BOOK 613, PAGE 172 |
| REC. 15-72 | = RECORDER'S PLAT BOOK 15, PAGE 72 |
| LND. 33-15 | = LAND SURVEY VOLUME 33, PAGE 15 |
| LOT 19-12 | = LOT SURVEY VOLUME 19, PAGE 12 |
| R.R. 8-29 | = ROAD RECORD VOLUME 8, PAGE 29 |
| R/W | = RIGHT OF WAY |
| ℄ | = CENTERLINE |
| AC. | = ACRES |
| TWP. | = TOWNSHIP |
| TR. | = TRACT |
| IL | = INLOT |

## LINE LEGEND

- Blow-up Boundary
- Property Line
- Lot Split Line
- Section Line
- Centerline
- Right-of-Way Line
- Corporation Line

## SURVEY INDEX

| | |
|---|---|
| REC. 19-73<br>REC. 22-25<br>REC. 22-91<br>REC. 23-27<br>REC. 24-3 | EASEMENT AGREEMENTS AND AMENDMENTS:<br>DB 791-881<br>20130R-15555<br>20150R-15258 |

PREPARED BY: MIAMI COUNTY ENGINEER'S MAP DEPARTMENT
PAUL P. HUELSKAMP,P.E., P.S., COUNTY ENGINEER
DATE: JULY 1, 2010 DS
REVISED: DECEMBER 19, 2016 CH