VILLAGE OF LAURA

MIAMI COUNTY, OHIO

SECTION 2 & 3 TOWN 7 RANGE 4

PARCEL NUMBER
L36-000000

PLAT 36

100 50 0 100
1"=100'

ABBREVIATION LEGEND

OR 186-576	= OFFICIAL RECORD 186 PAGE 576
D.B. 613-172	= DEED BOOK 613, PAGE 172
REC. 15-72	= RECORDER'S PLAT BOOK 15, PAGE 72
LND. 33-15	= LAND SURVEY VOLUME 33, PAGE 15
LOT 19-12	= LOT SURVEY VOLUME 19, PAGE 12
R.R. 8-29	= ROAD RECORD VOLUME 8, PAGE 29
R/W	= RIGHT OF WAY
℄	= CENTERLINE
AC.	= ACRES
TWP.	= TOWNSHIP
TR.	= TRACT
IL	= INLOT

SURVEY INDEX

LND. 13 PG. 139 LND. 9 PG. 6 LND. 16 PG. 182 LND. 42 PG. 11 LND. 48-183	REC. 16 PG. 146 REC. 18 PG. 68 REC. 23 PG. 83	

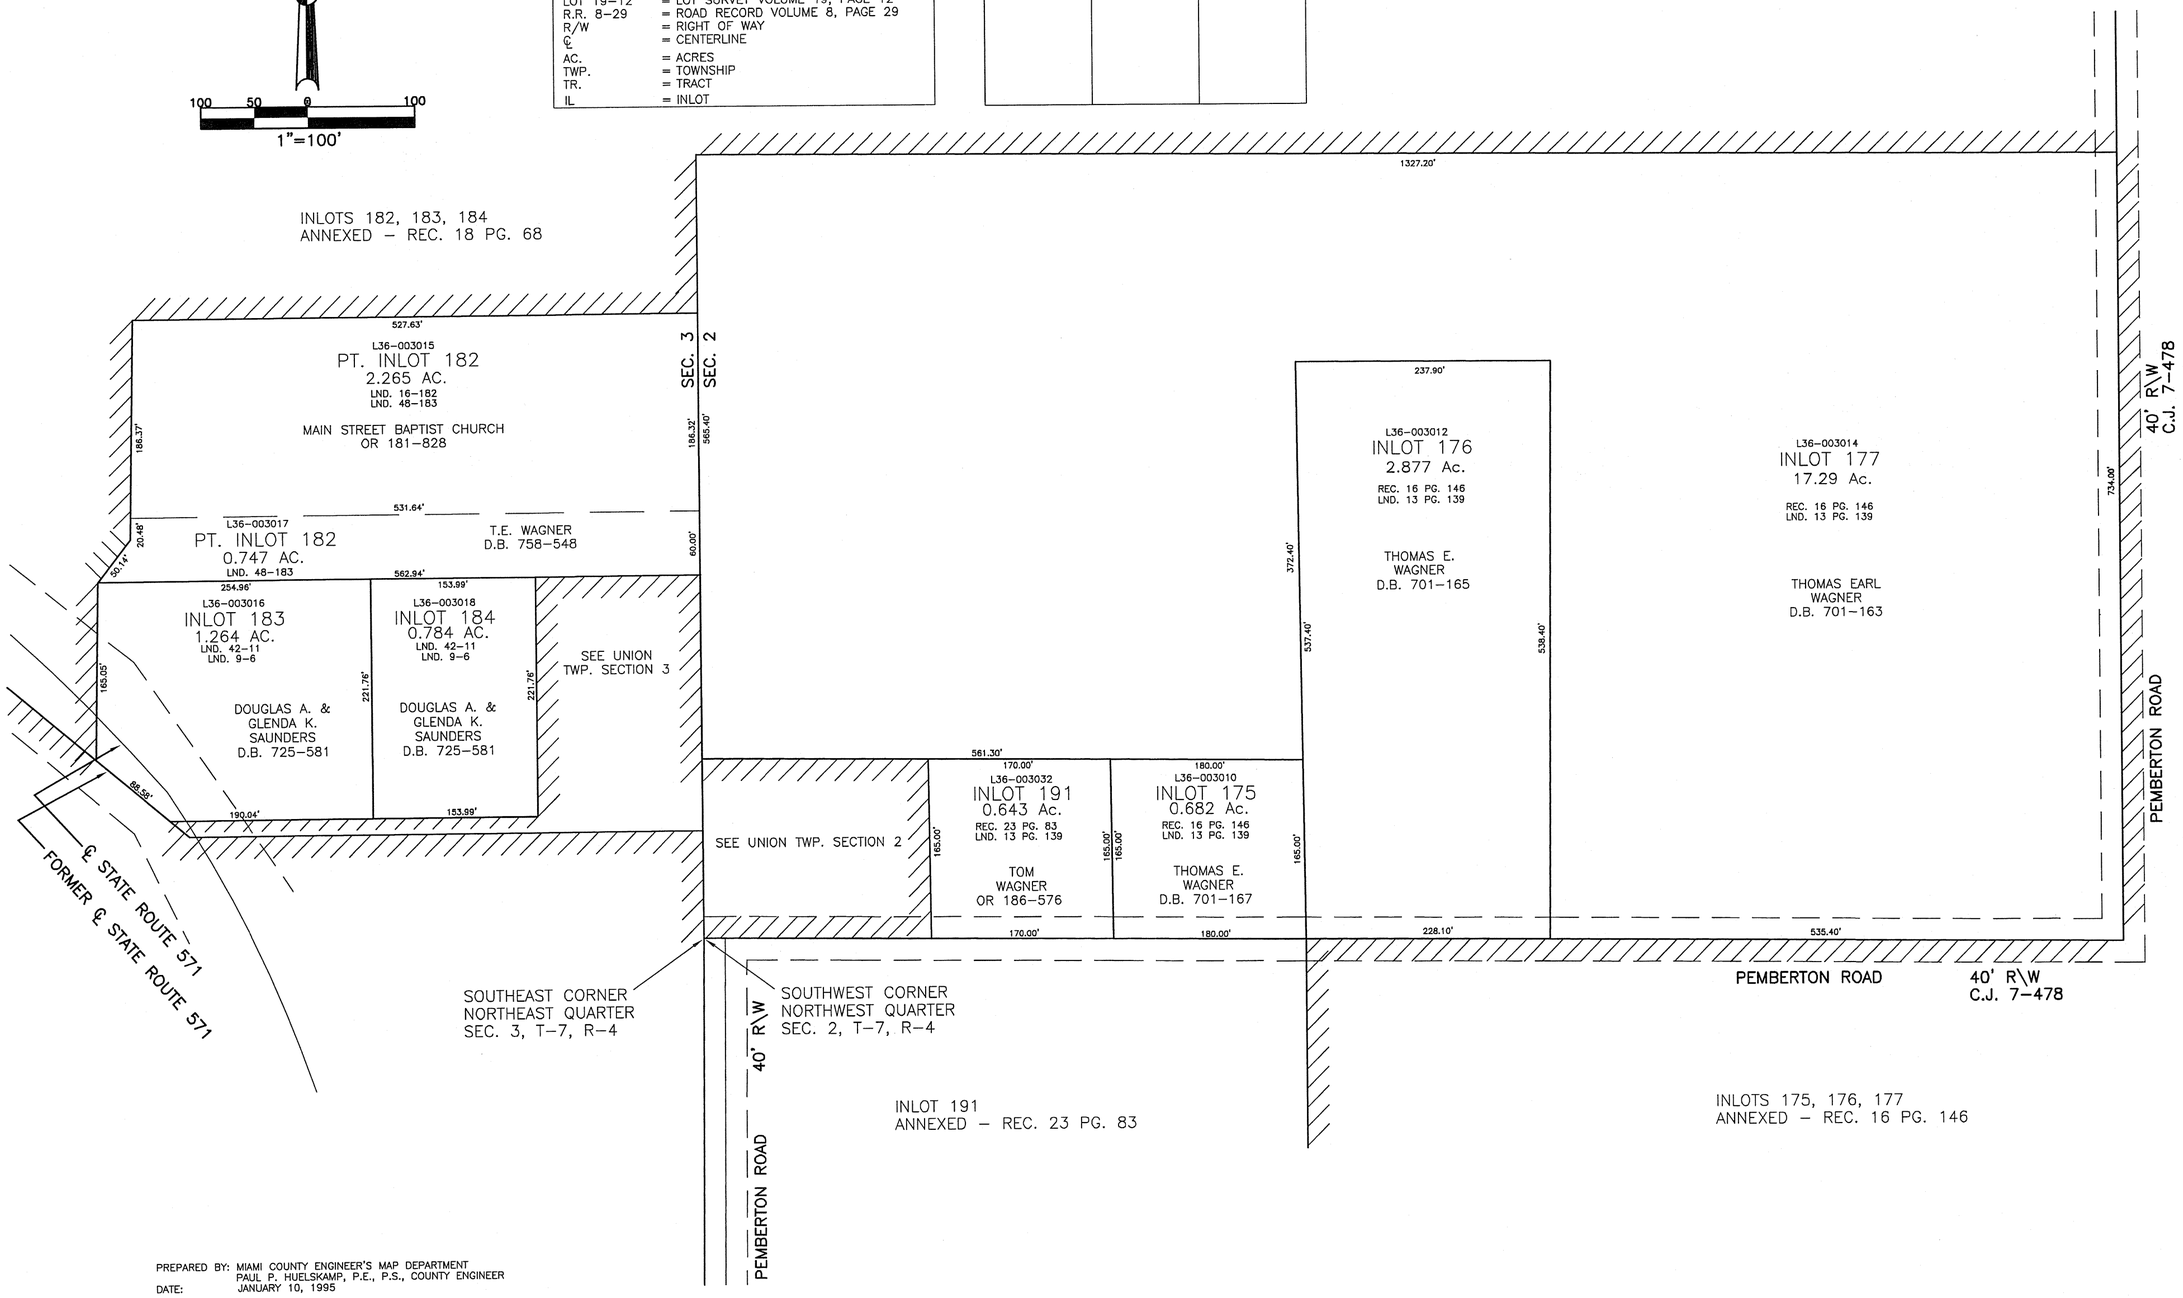

PREPARED BY: MIAMI COUNTY ENGINEER'S MAP DEPARTMENT
PAUL P. HUELSKAMP, P.E., P.S., COUNTY ENGINEER
DATE: JANUARY 10, 1995

REVISED: MARCH 20, 2014 DV