LOST CREEK TOWNSHIP
MIAMI COUNTY, OHIO

SECTION 9 TOWN 2 RANGE 11

PLAT 8

400 200 0 400

1"=400'

ABBREVIATION LEGEND

2014OR–07759	= RECORDER'S DOCUMENT NUMBER
OR 406–509	= OFFICIAL RECORD 406 PAGE 509
D.B. 677–326	= DEED BOOK 677, PAGE 326
REC. 18–87	= RECORDER'S PLAT BOOK 18, PAGE 87
LND. 56–145	= LAND SURVEY VOLUME 56, PAGE 145
LOT 24–200	= LOT SURVEY VOLUME 24, PAGE 200
R.R. 8–18	= ROAD RECORD VOLUME 8, PAGE 18
R/W	= RIGHT OF WAY
℄	= CENTERLINE
AC.	= ACRES
TWP.	= TOWNSHIP
TR.	= TRACT
②	= LOT CREATED BY RECORDER'S PLAT

LINE LEGEND

- Blow–up Boundary
- Property Line
- Lot Split Line
- Section Line
- Centerline
- Right–of–Way Line
- Corporation Line

SURVEY INDEX

NORTHEAST QUARTER

LND. 17–186
LND. 34–177
LND. 39–194
LND. 50–188
LND. 54–132
LND. 56–134

RD. REC. 8–97

SOUTHEAST QUARTER

LND. 3–276
LND. 3–411
LND. 4–67
LND. 5–191
LND. 27–92
LND. 28–25
LND. 36–173
LND. 56–130
LND. 57–97

SOUTHWEST QUARTER

LND. 4–67
LND. 4–89
LND. 14–197
LND. 22–157
LND. 27–66
LND. 27–92
LND. 28–25
LND. 30–78
LND. 30–167
LND. 32–37

LND. 36–173
LND. 38–105
LND. 44–67
LND. 45–27
LND. 46–97
LND. 48–56
LND. 49–24
LND. 49–122
LND. 56–118
LND. 57–97

NORTHWEST QUARTER

LND. 30–78
LND. 34–177
LND. 39–194
LND. 44–67
LND. 54–132
LND. 56–134

RD. REC. 8–97

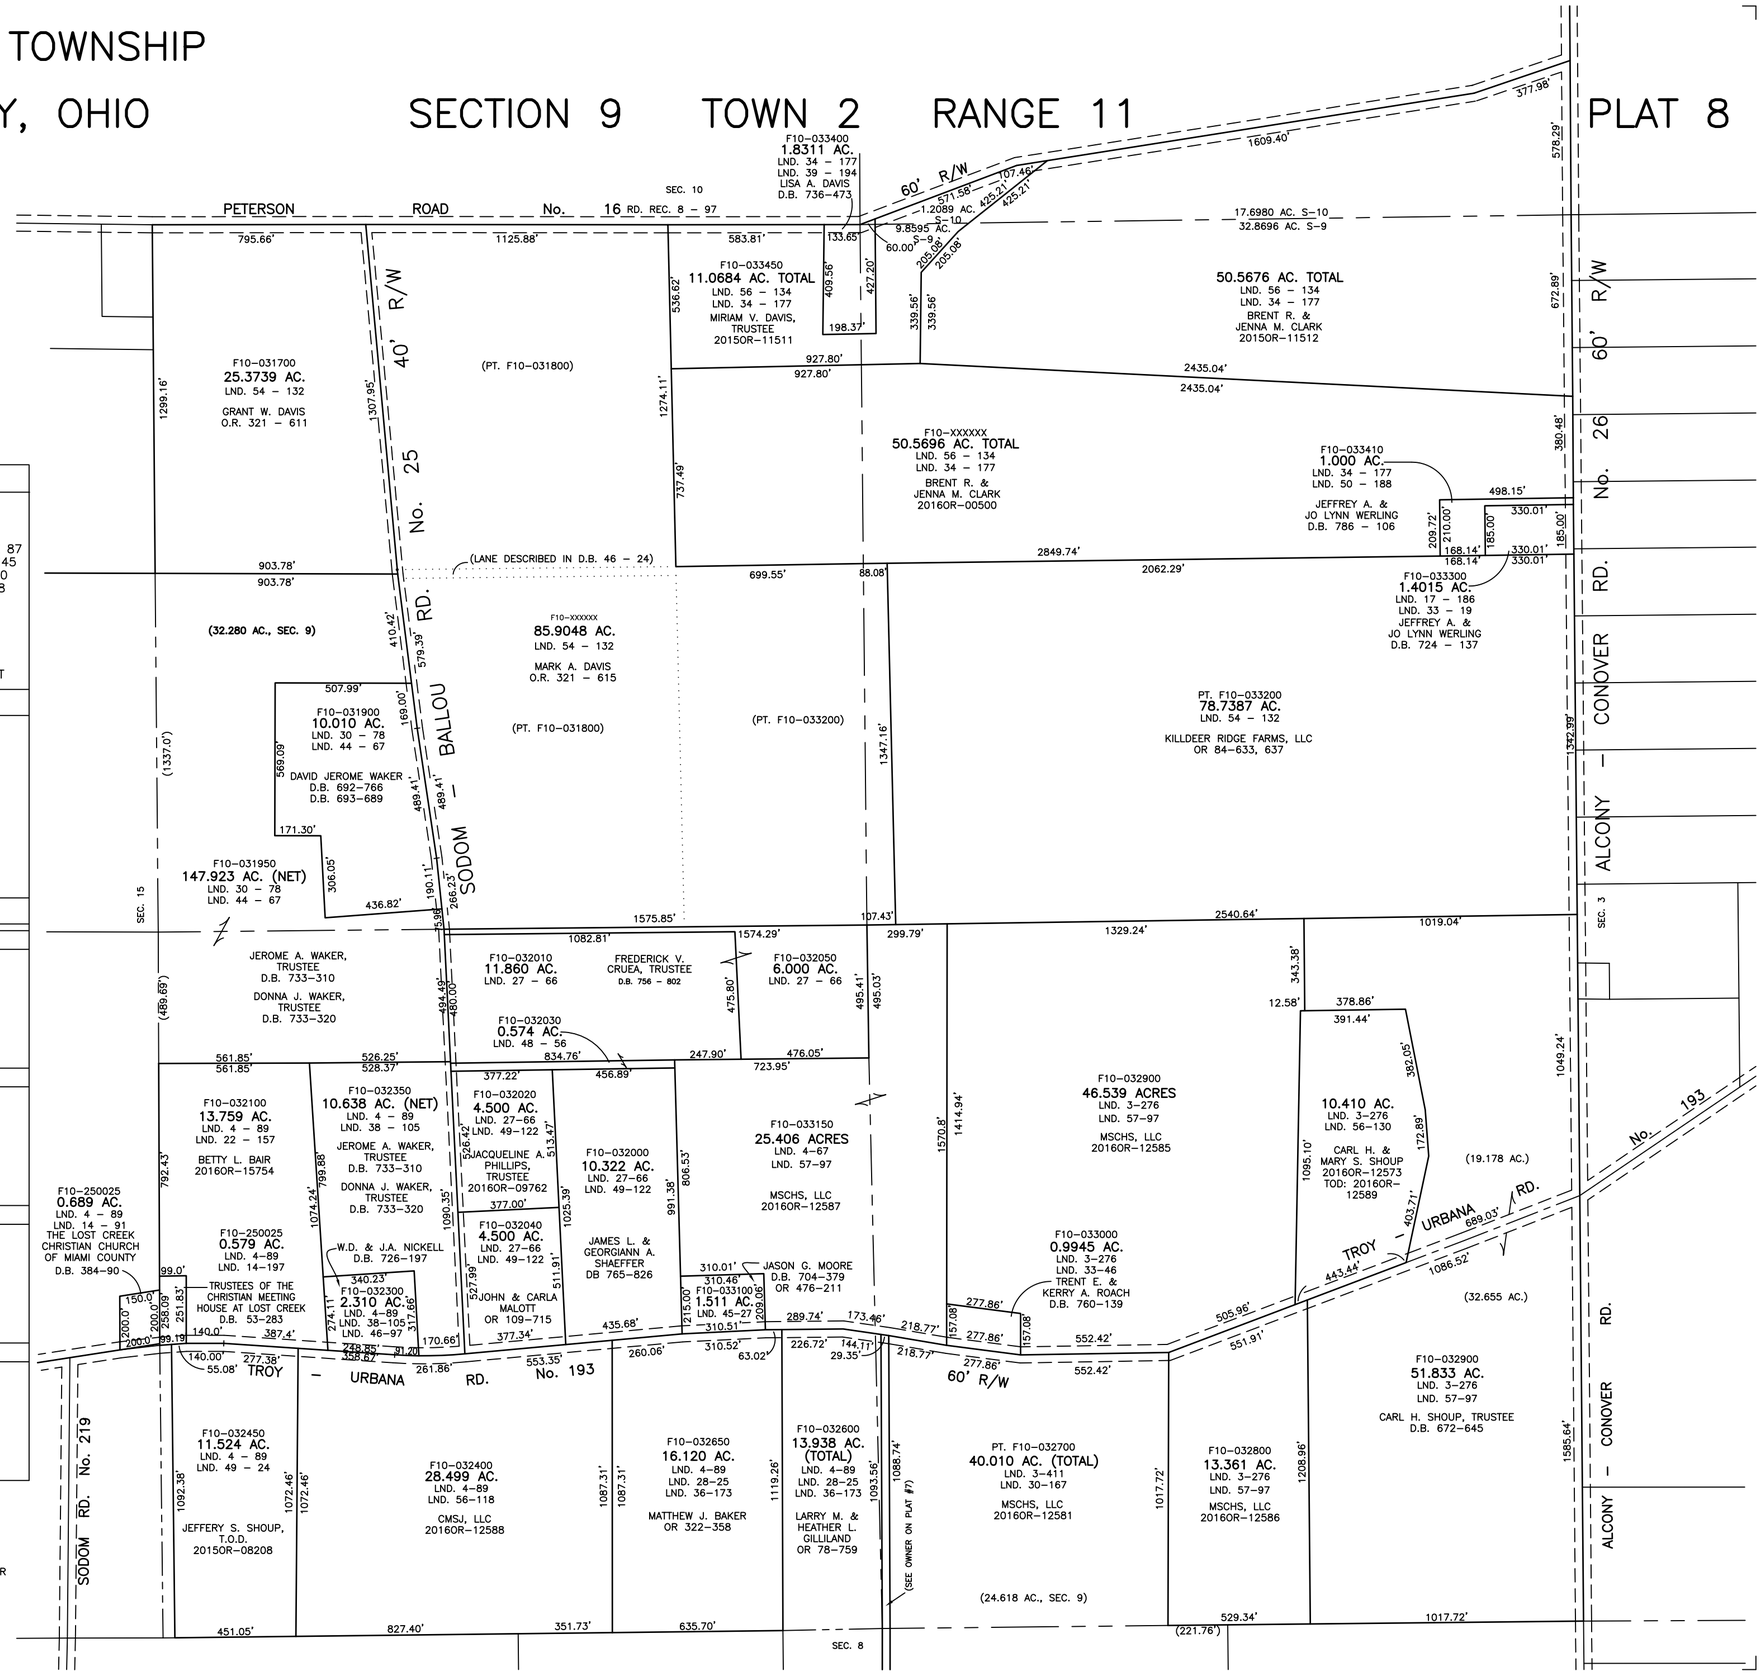

PREPARED BY: MIAMI COUNTY ENGINEER'S MAP DEPARTMENT
PAUL P. HUELSKAMP, P.E., P.S., COUNTY ENGINEER
DATE: MAY 6, 2013

REVISED: DECEMBER 20, 2016 CH