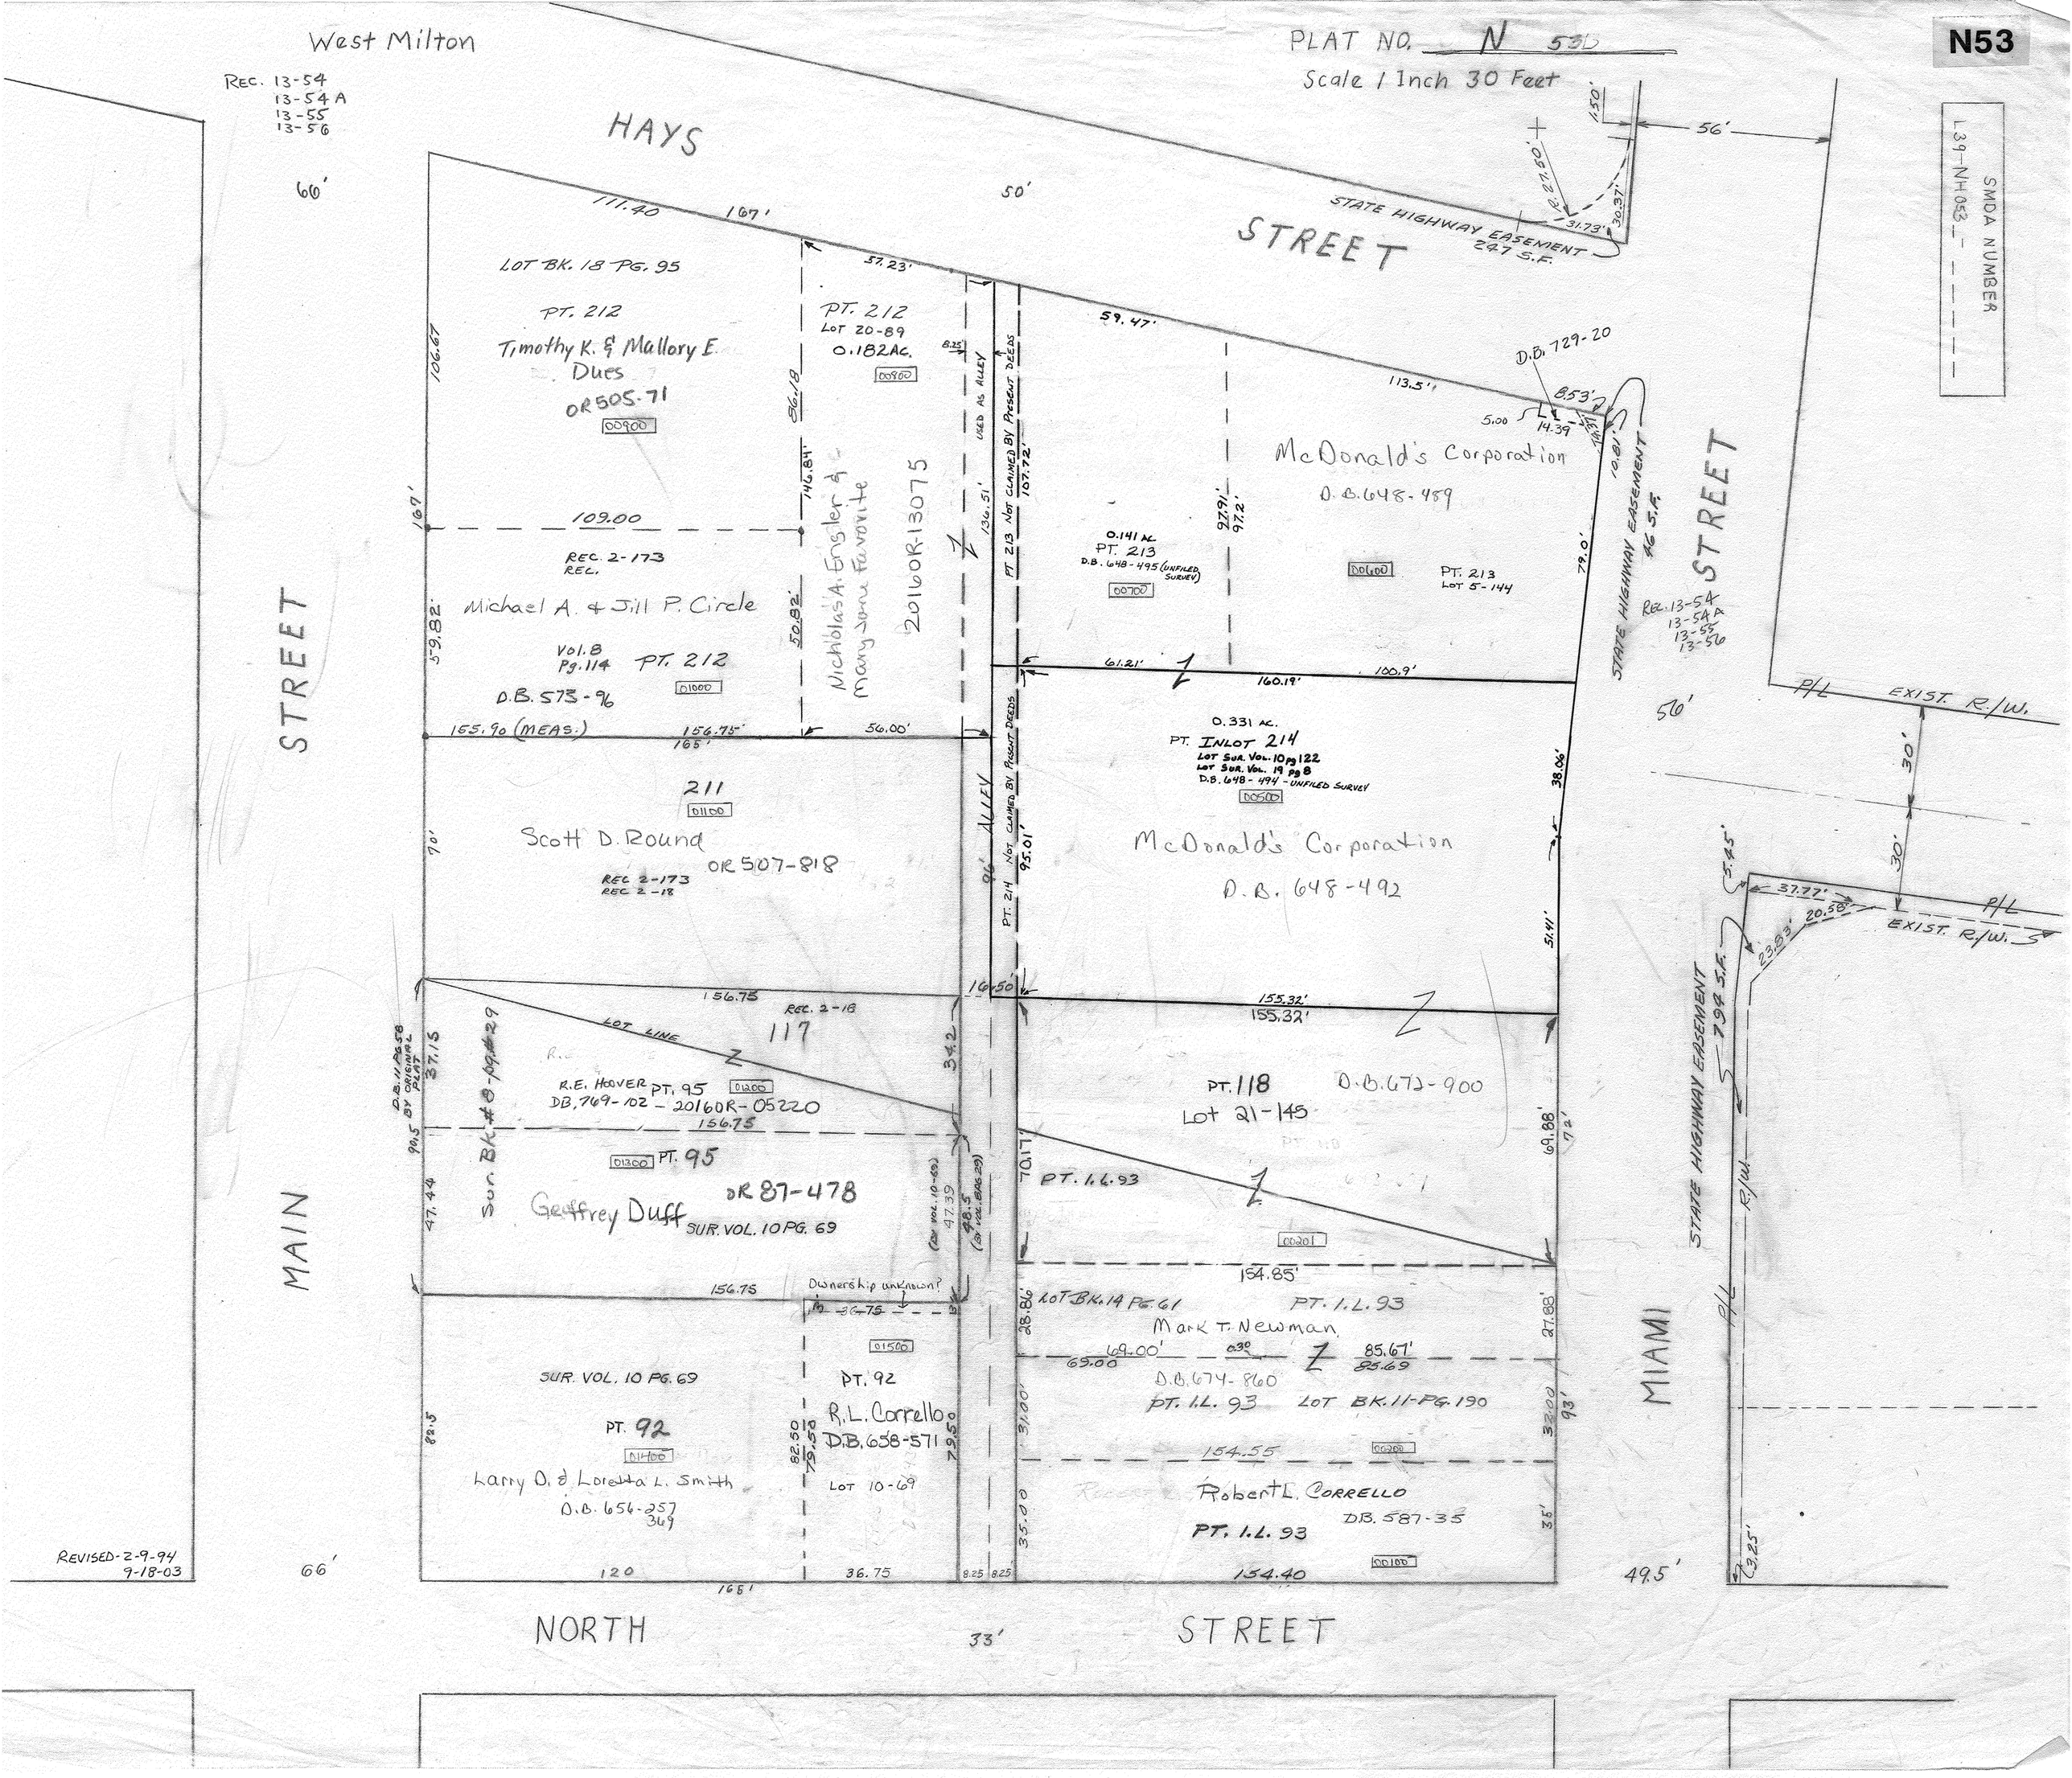

N53
West Milton
PLAT NO. N 53D
Scale 1 Inch 30 Feet
SMDA NUMBER
L39-NH053
REC. 13-54
13-54 A
13-55
13-56
HAYS
STREET
STATE HIGHWAY EASEMENT 247 S.F.
LOT BK. 18 PG. 95
PT. 212
Timothy K. & Mallory E. Dues
OR 505-71
PT. 212
LOT 20-89
0.182 AC.
Michael A. & Jill P. Circle
Vol. 8 Pg. 114
PT. 212
D.B. 573-96
Nicholas A. Engler & Mary Jane Favorite
20160R-13075
USED AS ALLEY
PT 213 NOT CLAIMED BY PRESENT DEEDS
McDonald's Corporation
D.B. 648-489
0.141 AC.
PT. 213
D.B. 648-495 (UNFILED SURVEY)
PT. 213
LOT 5-144
D.B. 729-20
STATE HIGHWAY EASEMENT 46 S.F.
REC. 13-54
13-54 A
13-55
13-56
0.331 AC.
PT. INLOT 214
LOT SUR. VOL. 10 pg 122
LOT SUR. VOL. 19 pg 8
D.B. 648-494 - UNFILED SURVEY
McDonald's Corporation
D.B. 648-492
211
Scott D. Round
OR 507-818
REC 2-173
REC 2-18
ALLEY
PT. 214 NOT CLAIMED BY PRESENT DEEDS
P/L
EXIST. R/W.
117
LOT LINE
R.E. HOOVER PT. 95
DB. 769-102 - 20160R-05220
PT. 95
OR 87-478
Geoffrey Duff
SUR. VOL. 10 PG. 69
Sur. Bk. #8-pg. #29
PT. 118
Lot 21-145
D.B. 672-900
PT. I.L. 93
LOT BK. 14 PG. 61
PT. I.L. 93
Mark T. Newman
D.B. 674-860
PT. I.L. 93
LOT BK. 11-PG. 190
Ownership unknown?
SUR. VOL. 10 PG. 69
PT. 92
Larry D. & Loretta L. Smith
D.B. 656-257
369
PT. 92
R.L. Corrello
D.B. 658-571
LOT 10-69
Robert L. CORRELLO
D.B. 587-35
PT. I.L. 93
STATE HIGHWAY EASEMENT 794 S.F.
MAIN
MIAMI
NORTH
STREET
REVISED-2-9-94
9-18-03