NEWBERRY TWP.
MIAMI COUNTY, OHIO

SECTION 18 TOWN 8 RANGE 5

PLAT 18

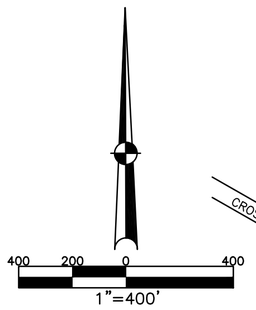

ABBREVIATION LEGEND

OR 167–214	= OFFICIAL RECORD 167 PAGE 214
D.B. 613–172	= DEED BOOK 613, PAGE 172
REC. 15–72	= RECORDER'S PLAT BOOK 15, PAGE 72
LND. 33–15	= LAND SURVEY VOLUME 33, PAGE 15
LOT 19–12	= LOT SURVEY VOLUME 19, PAGE 12
R.R. 8–29	= ROAD RECORD VOLUME 8, PAGE 29
R/W	= RIGHT OF WAY
℄	= CENTERLINE
AC.	= ACRES
TWP.	= TOWNSHIP
TR.	= TRACT
②	= LOT CREATED BY RECORDER'S PLAT

SURVEY INDEX

NORTHWEST QUARTER

LND. 2–22
LND. 3–278
LND. 6–151
LND. 9–75
LND. 26–98
LND. 50–7

NORTHEAST QUARTER

LND. 2–22
LND. 3–278
LND. 4–114
LND. 24–28
LND. 28–45

REC. 8–34
RS 74

SOUTHWEST QUARTER

LND. 2–22
LND. 3–278
LND. 6–151
LND. 9–75
LND. 19–200
LND. 25–111
LND. 28–15
LND. 30–136
LND. 50–23

LND. 50–94
LND. 55–9

REC. 9–88
REC. 12–23

SOUTHEAST QUARTER

LND. 2–22
LND. 2–117
LND. 3–278
LND. 4–114
LND. 12–24
LND. 12–166
LND. 14–48
LND. 14–58
LND. 16–166
LND. 26–197

LND. 30–115
LND. 35–73
LND. 35–141
LND. 54–27
LND. 54–93
LND. 55–9
LND. 55–88
LND. 55–191

REC. 9–69
RD REC. 8–65

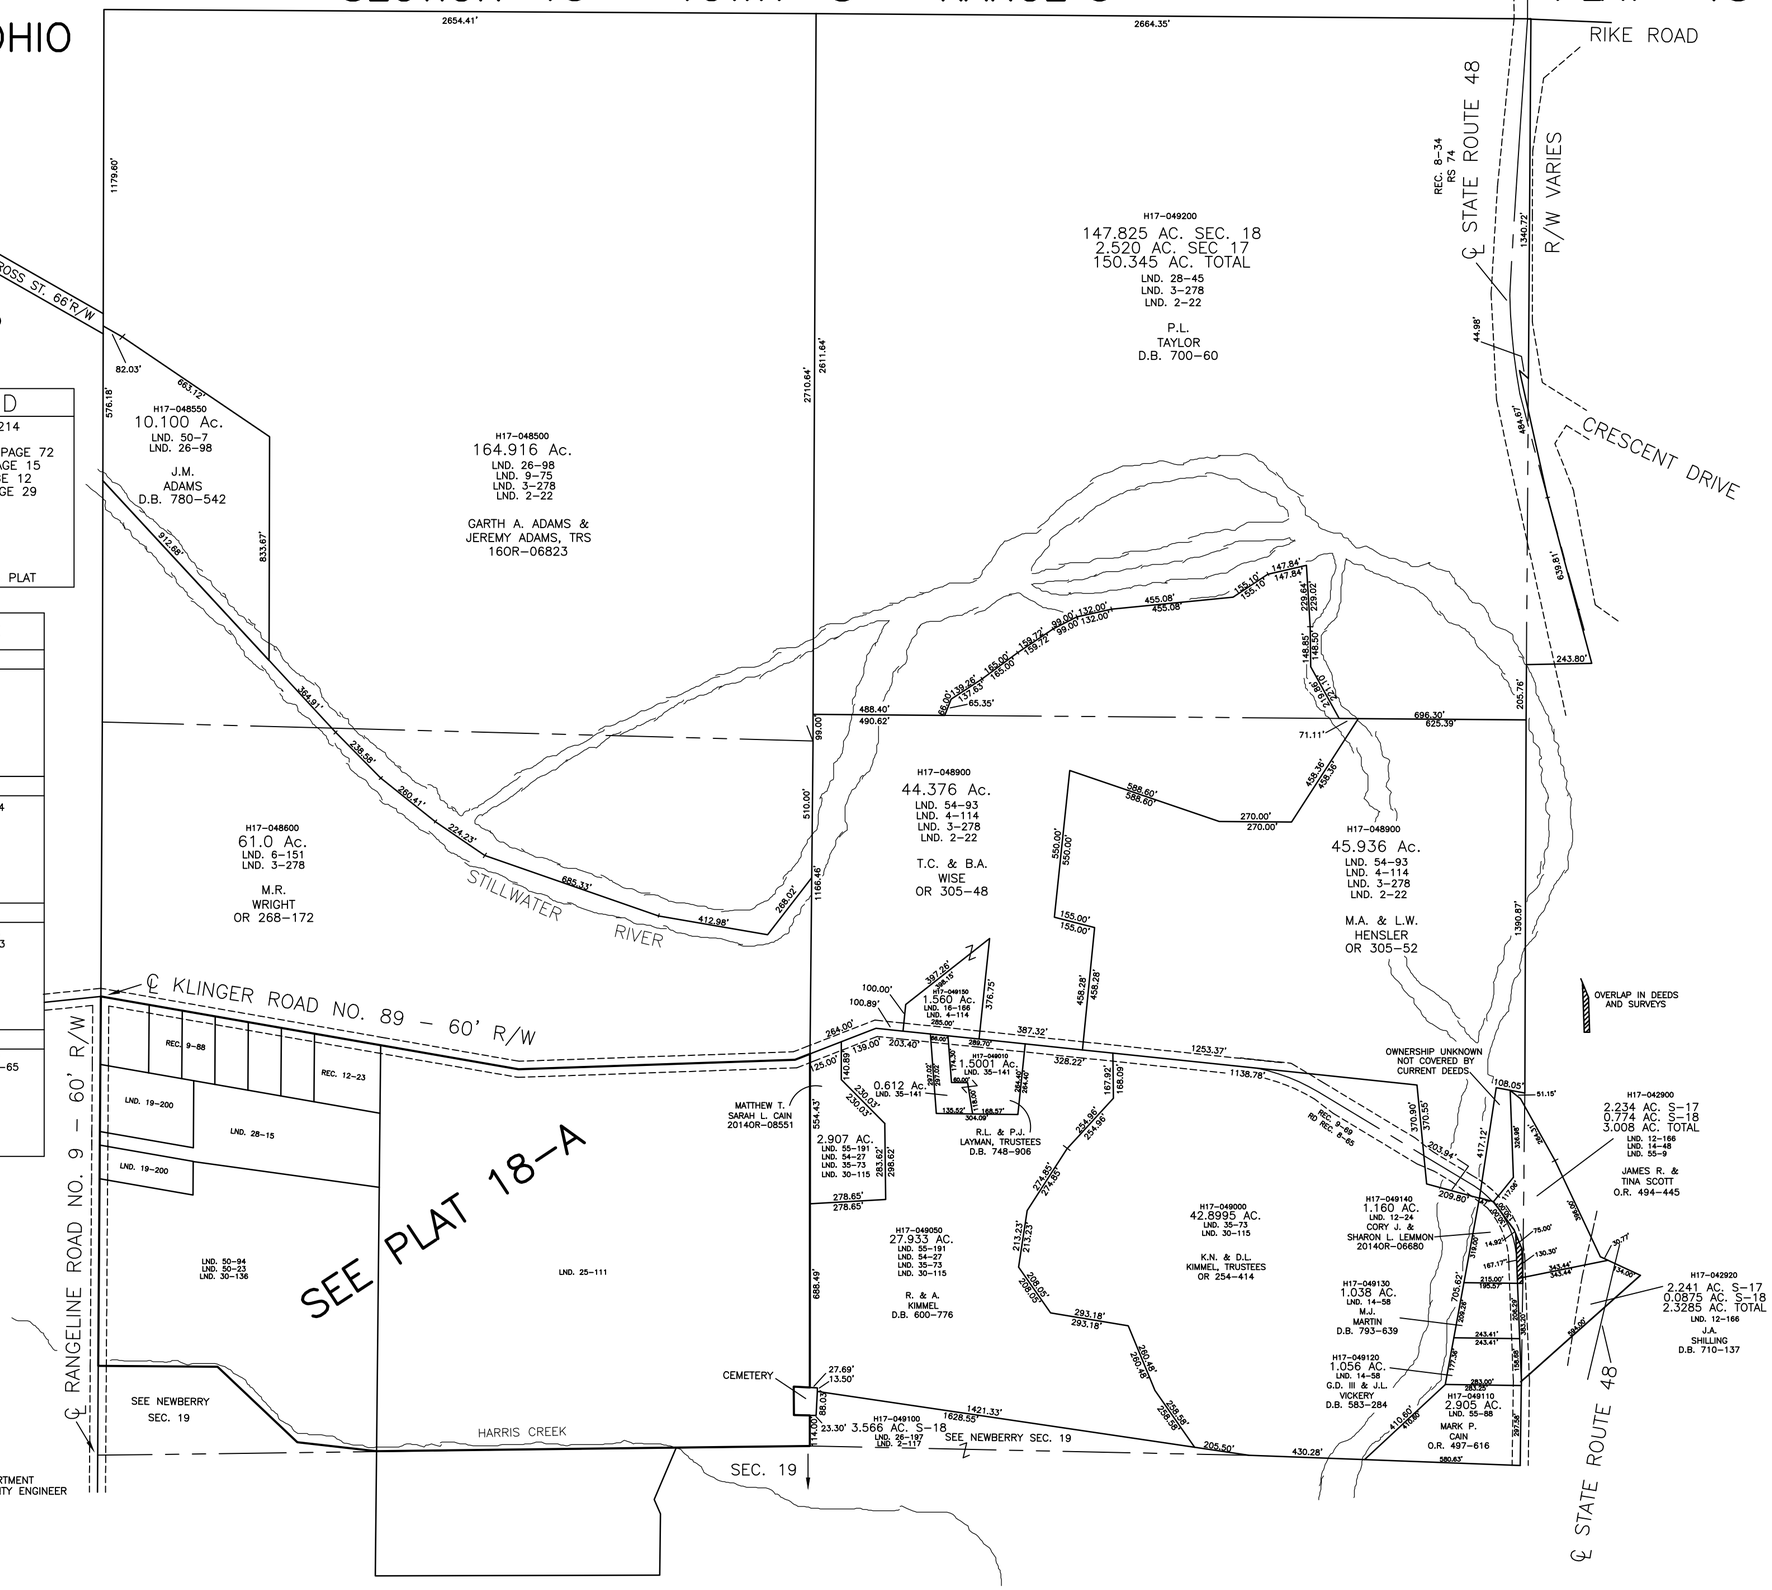

PREPARED BY: MIAMI COUNTY ENGINEER'S MAP DEPARTMENT
PAUL P. HUELSKAMP, P.E. P.S., COUNTY ENGINEER

DATE: DECEMBER 14, 2012 DV

REVISED: JUNE 10, 2016 MB