SECTION 17 & 20
TOWN 6
RANGE 5

VILLAGE OF WEST MILTON
MIAMI COUNTY, OHIO

PLAT N 72

200 100 0 200
1"=200'

ABBREVIATION LEGEND

2014OR–07759	= RECORDER'S DOCUMENT NUMBER
OR 152–548	= OFFICIAL RECORD 152 PAGE 548
D.B. 613–172	= DEED BOOK 613, PAGE 172
REC. 15–72	= RECORDER'S PLAT BOOK 15, PAGE 72
LND. 33–15	= LAND SURVEY VOLUME 33, PAGE 15
LOT 19–12	= LOT SURVEY VOLUME 19, PAGE 12
R.R. 8–29	= ROAD RECORD VOLUME 8, PAGE 29
R/W	= RIGHT OF WAY
℄	= CENTERLINE
AC.	= ACRES
TWP.	= TOWNSHIP
TR.	= TRACT
IL	= INLOT

LINE LEGEND

- Blow-up Boundary
- Property Line
- Lot Split Line
- Section Line
- Centerline
- Right-of-Way Line
- Corporation Line

SURVEY INDEX

LND. 3 – 283		REC. 8 – 87
LND. 14 – 116		REC. 11 – 48
LND. 22 – 8		REC. 11 – 75
LND. 33 – 148		REC. 18 – 72
LND. 35 – 116		REC. 18 – 126
LND. 36 – 4		REC. 19 – 1
LND. 36 – 182		REC. 20 – 10
LND. 40 – 183		REC. 20 – 104
LND. 44 – 126		REC. 21 – 98
LND. 46 – 84		REC. 22 – 93
		REC. 22 – 95

ANNEXATIONS
LOT 1598, 1599
REC. 18–72
LOT 1610
REC. 18–126

STONE MEADOWS SUBDIVISION
SECTION 1
LOTS 1615–1652
REC. 19–1, 1A, 1B

STONE MEADOWS SUBDIVISION
REPLAT OF PART OF SECTION 1
LOTS 1667–1681
REC. 20–10

SUBDIVISION OF IL 1610
LOTS 1699–1701
REC. 20–104

STONE MEADOWS REPLAT
LOTS 1711–1713
REC. 21–98

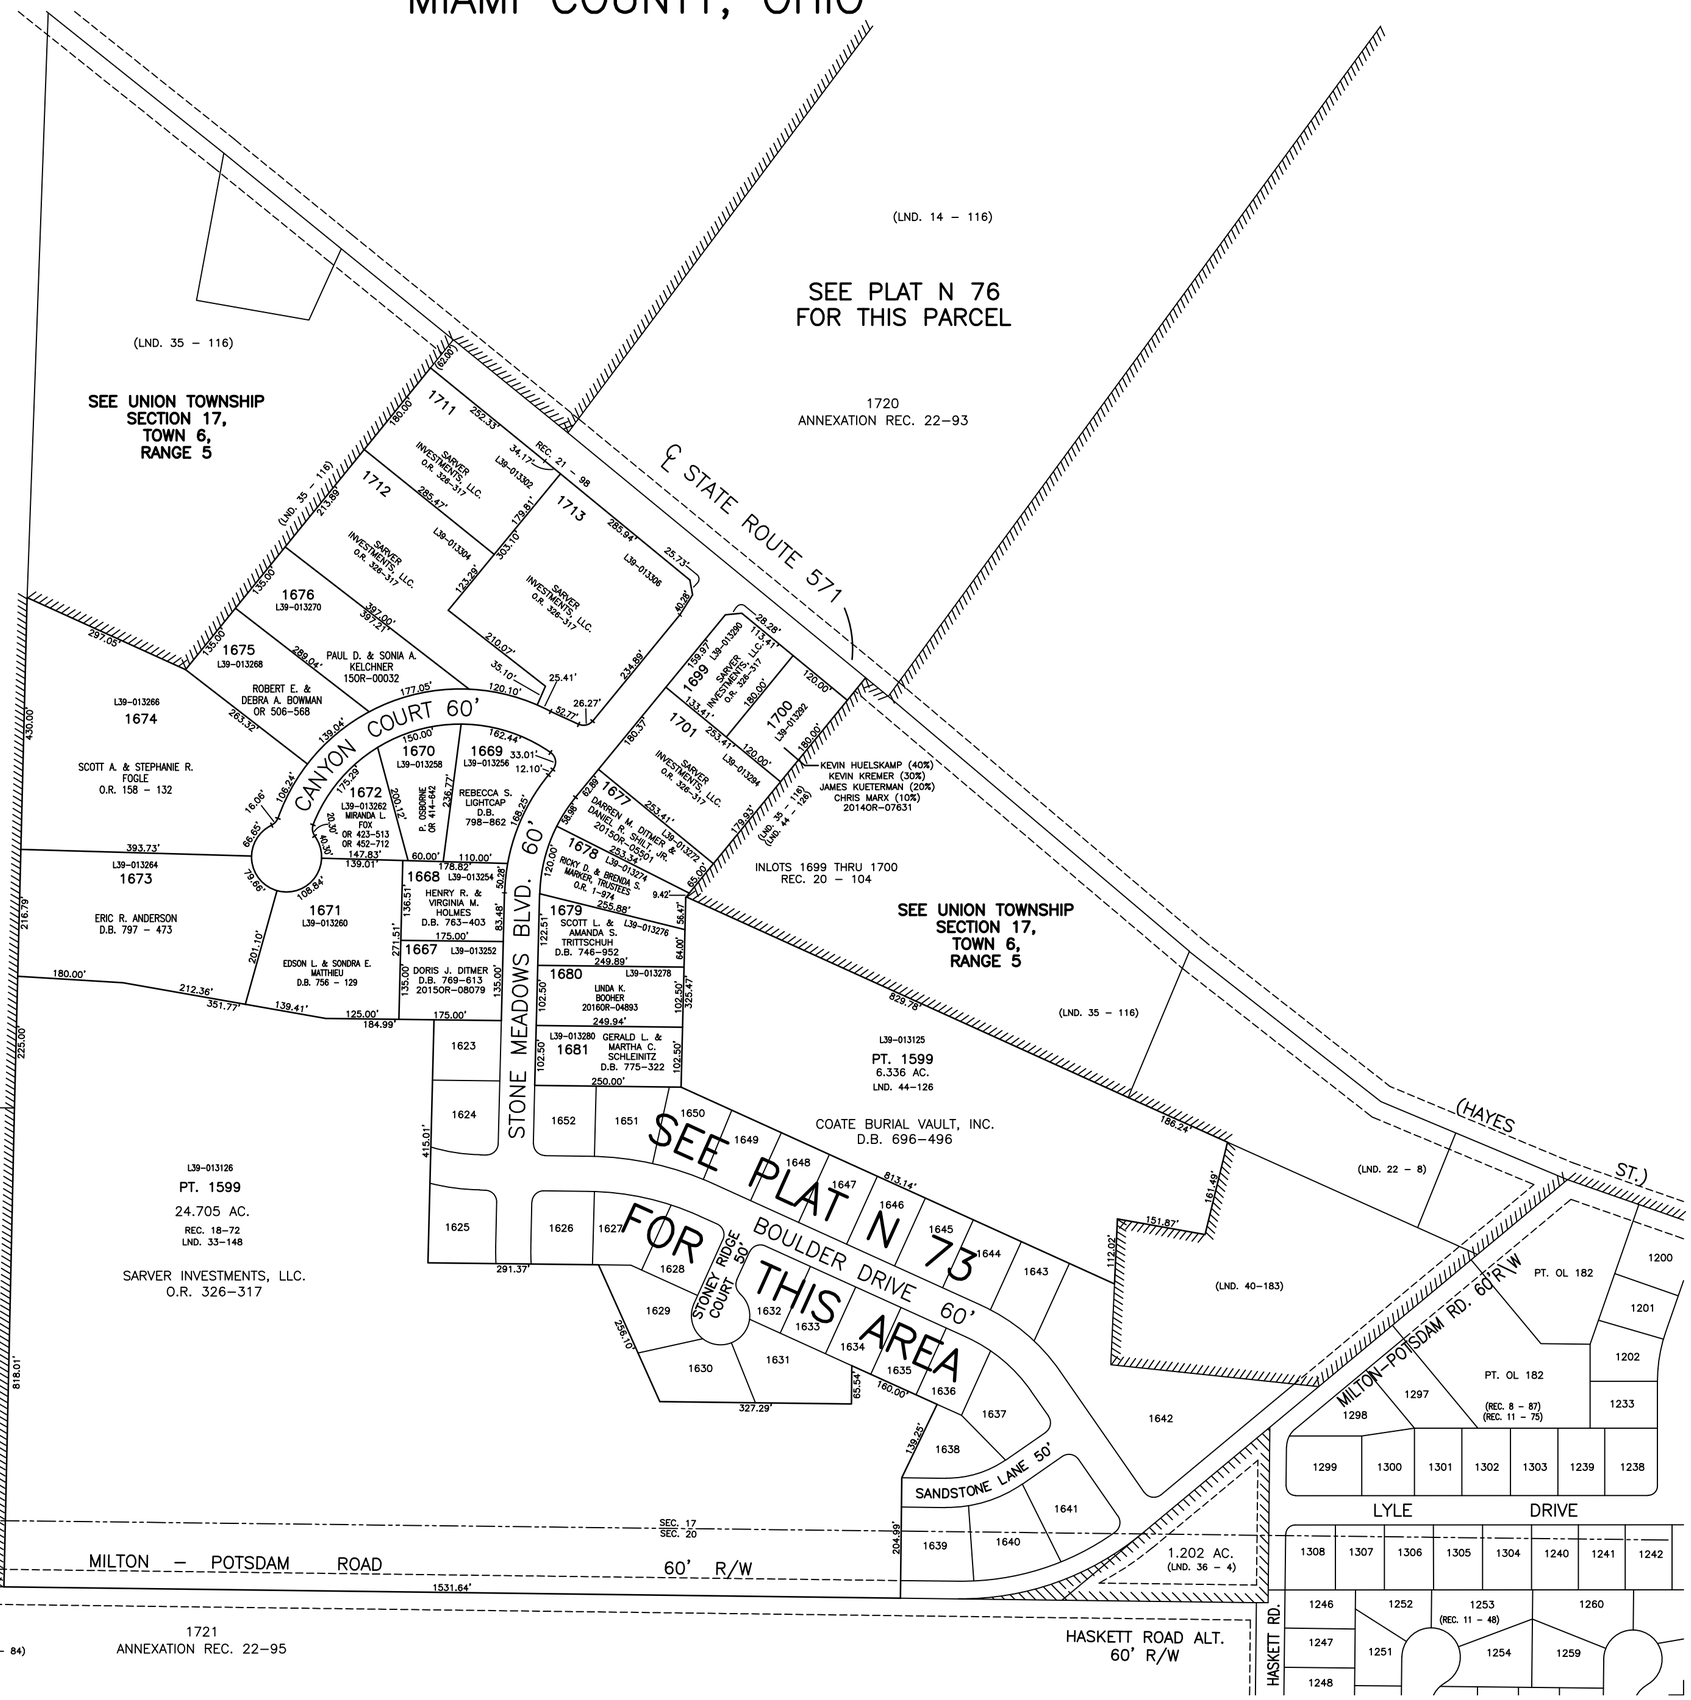

PREPARED BY: MIAMI COUNTY ENGINEER'S MAP DEPARTMENT
PAUL P. HUELSKAMP, COUNTY ENGINEER

DATE: APRIL 23, 1999

REVISED: APRIL 28, 2016 AM