SECTION 17 & 20
TOWN 6
RANGE 5

VILLAGE OF WEST MILTON
MIAMI COUNTY, OHIO

PARCEL NUMBER
L39 – _____

PLAT N 73

ABBREVIATION LEGEND	
20140R–07759	= RECORDER'S DOCUMENT NUMBER
OR 406–509	= OFFICIAL RECORD 406 PAGE 509
D.B. 613–172	= DEED BOOK 613, PAGE 172
REC. 15–72	= RECORDER'S PLAT BOOK 15, PAGE 72
LND. 33–15	= LAND SURVEY VOLUME 33, PAGE 15
LOT 19–12	= LOT SURVEY VOLUME 19, PAGE 12
R.R. 8–29	= ROAD RECORD VOLUME 8, PAGE 29
R/W	= RIGHT OF WAY
℄	= CENTERLINE
AC.	= ACRES
TWP.	= TOWNSHIP
TR.	= TRACT
②	= LOT CREATED BY RECORDER'S PLAT

LINE LEGEND	
	Blow–up Boundary
	Property Line
	Lot Split Line
	Section Line
	Centerline
	Right–of–Way Line
	Corporation Line

SURVEY INDEX		
	REC. 18 – 72	LND. 33 – 148
	REC. 18 – 126	LND. 35 – 116
	REC. 19 – 1	LND. 44 – 126
	REC. 22 – 95	

ANNEXATIONS
LOT 1598, 1599
REC. 18–72
LOT 1610
REC. 18–126
STONE MEADOWS SUBDIVISION
SECTION 1
LOTS 1615–1652
REC. 19–1, 1A, 1B

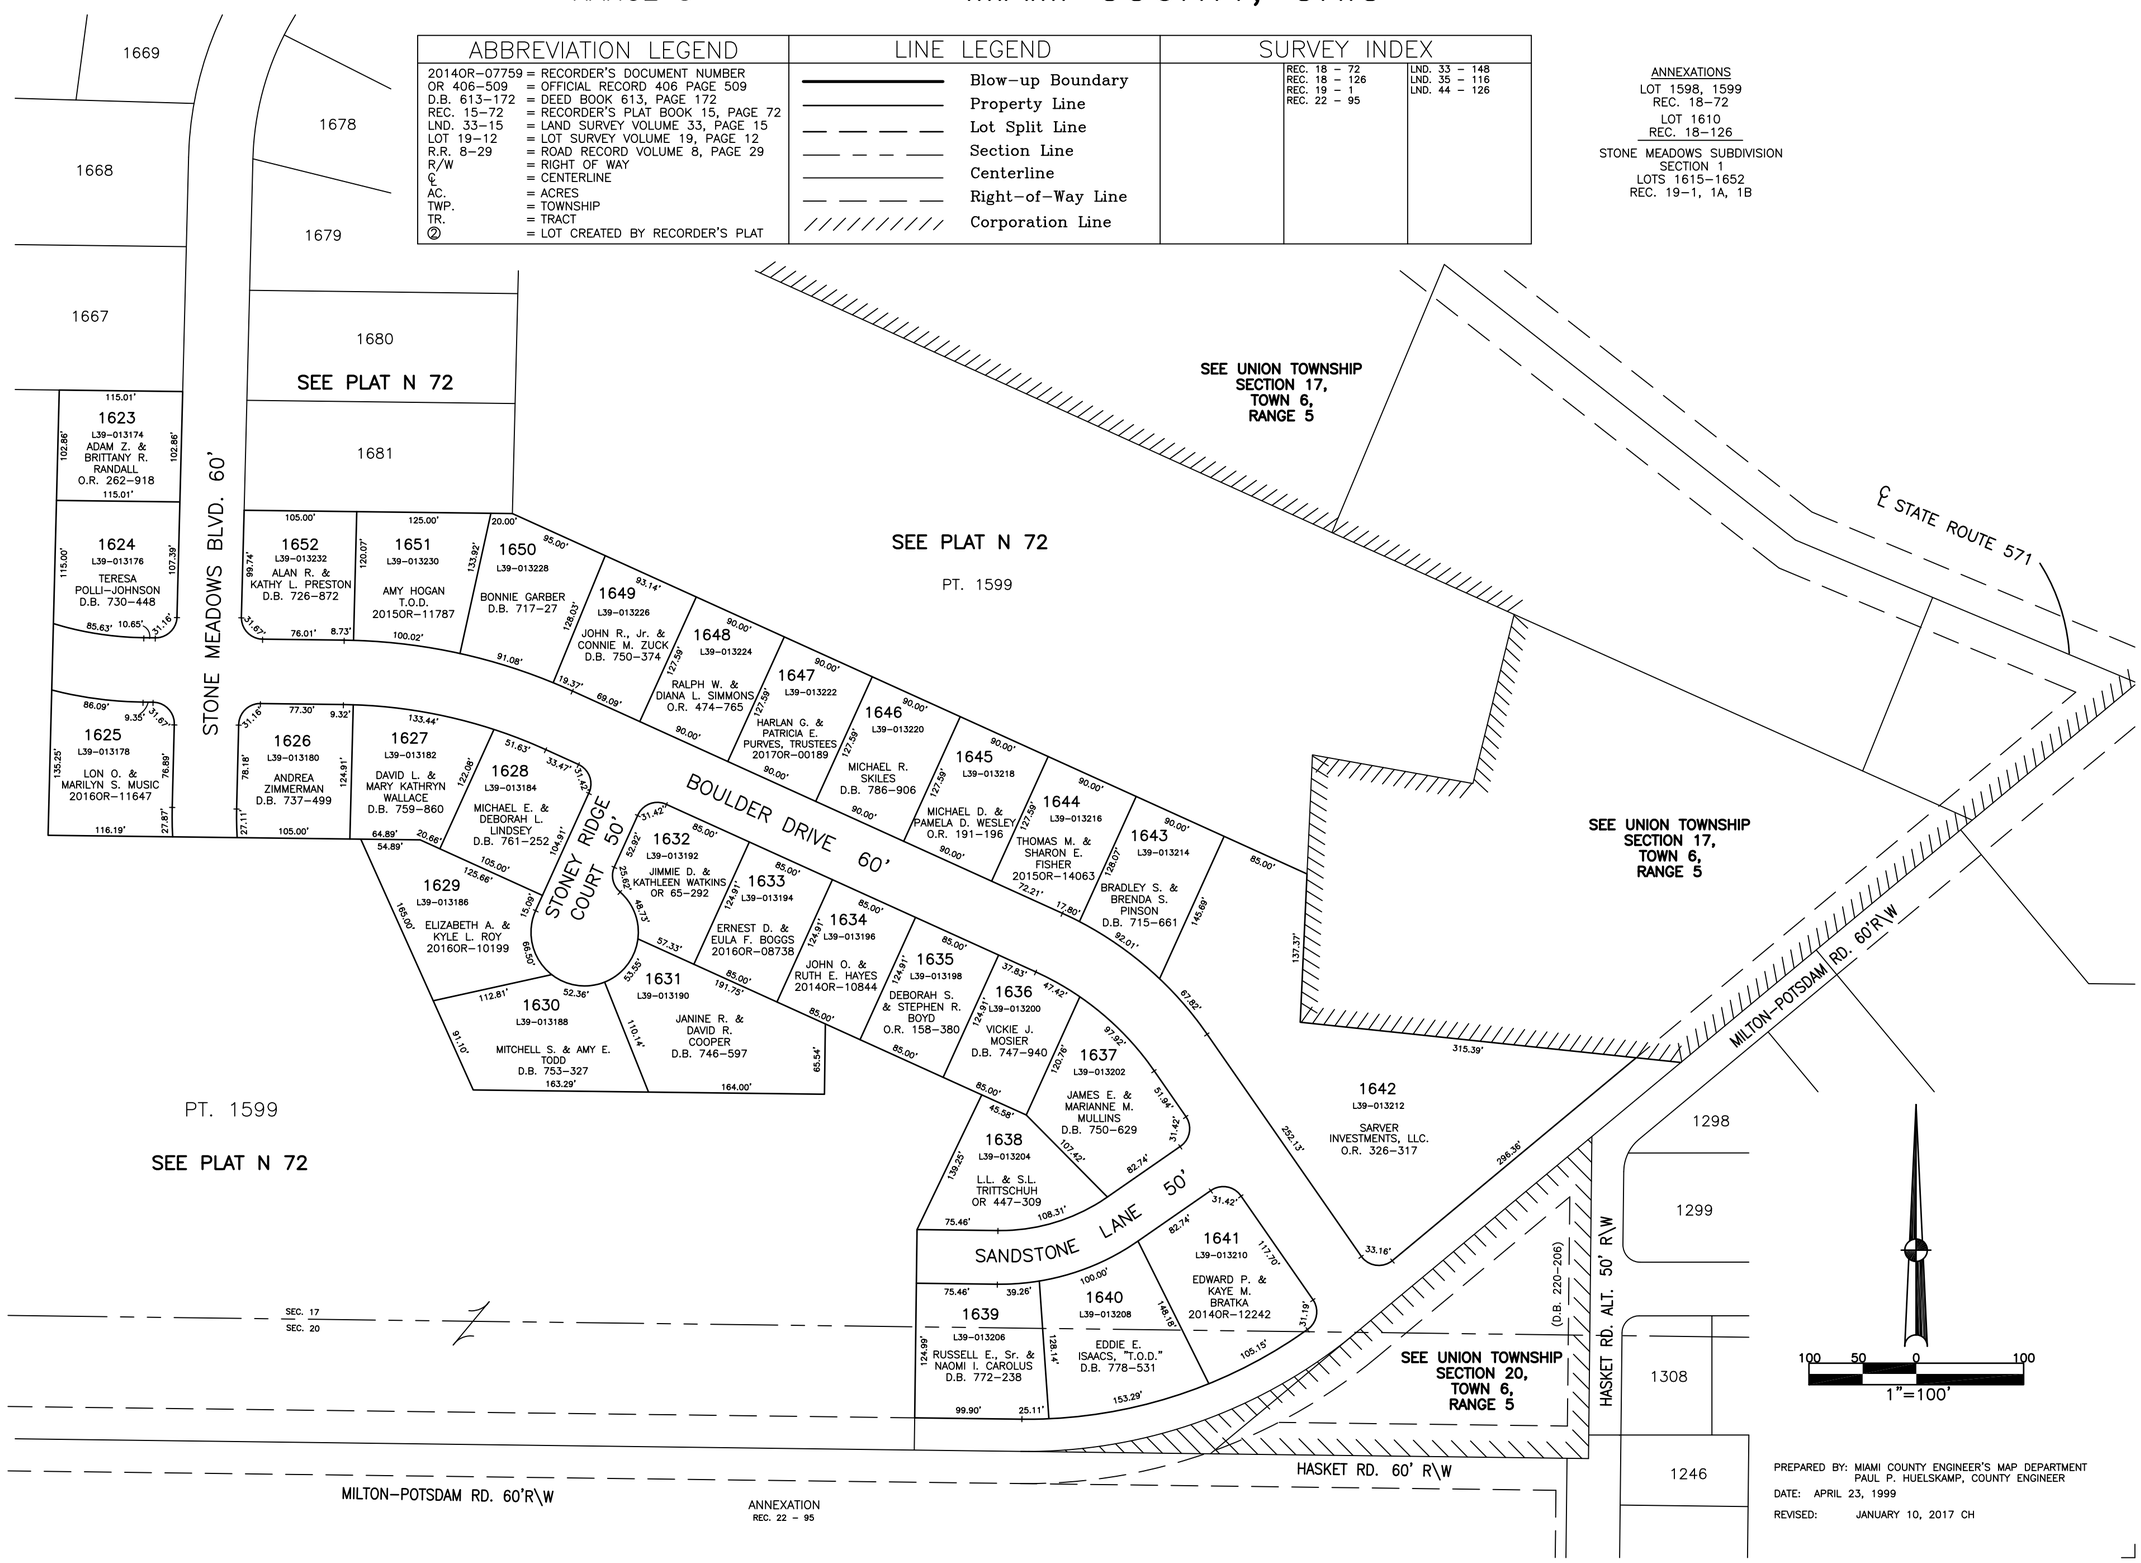

PREPARED BY: MIAMI COUNTY ENGINEER'S MAP DEPARTMENT
PAUL P. HUELSKAMP, COUNTY ENGINEER

DATE: APRIL 23, 1999

REVISED: JANUARY 10, 2017 CH