MONROE TWP.

MIAMI COUNTY, OHIO

PLAT 2

Section 8, Town 4, Range 6

SCALE: 1" = 400'

SEC. 8

SMDA NUMBER
G14-MO002 - _ _ _ _ _

SURVEYS

N.E. QUARTER

SUR. VOL. 3, PG. 20
4, PG. 51
14, PG. 153
31, PG. 20
31, PG. 69
32, PG. 57

REC. 24-63
RD. REC. 8-195

Lnd. 42-104
Lnd. 47-21

S.E. QUARTER

SEE PLAT 2A

S.W. QUARTER

SUR. VOL. 36, PG. 1

N.W. QUARTER

SUR. VOL. 29, PG. 181
LND VOL. 38 PG. 190
LND VOL. 39 PG. 196

REC. 16-51

HALF SECTION LINE
SECTION LINE
CENTERLINE
RIGHT-OF-WAY
PROPERTY LINE

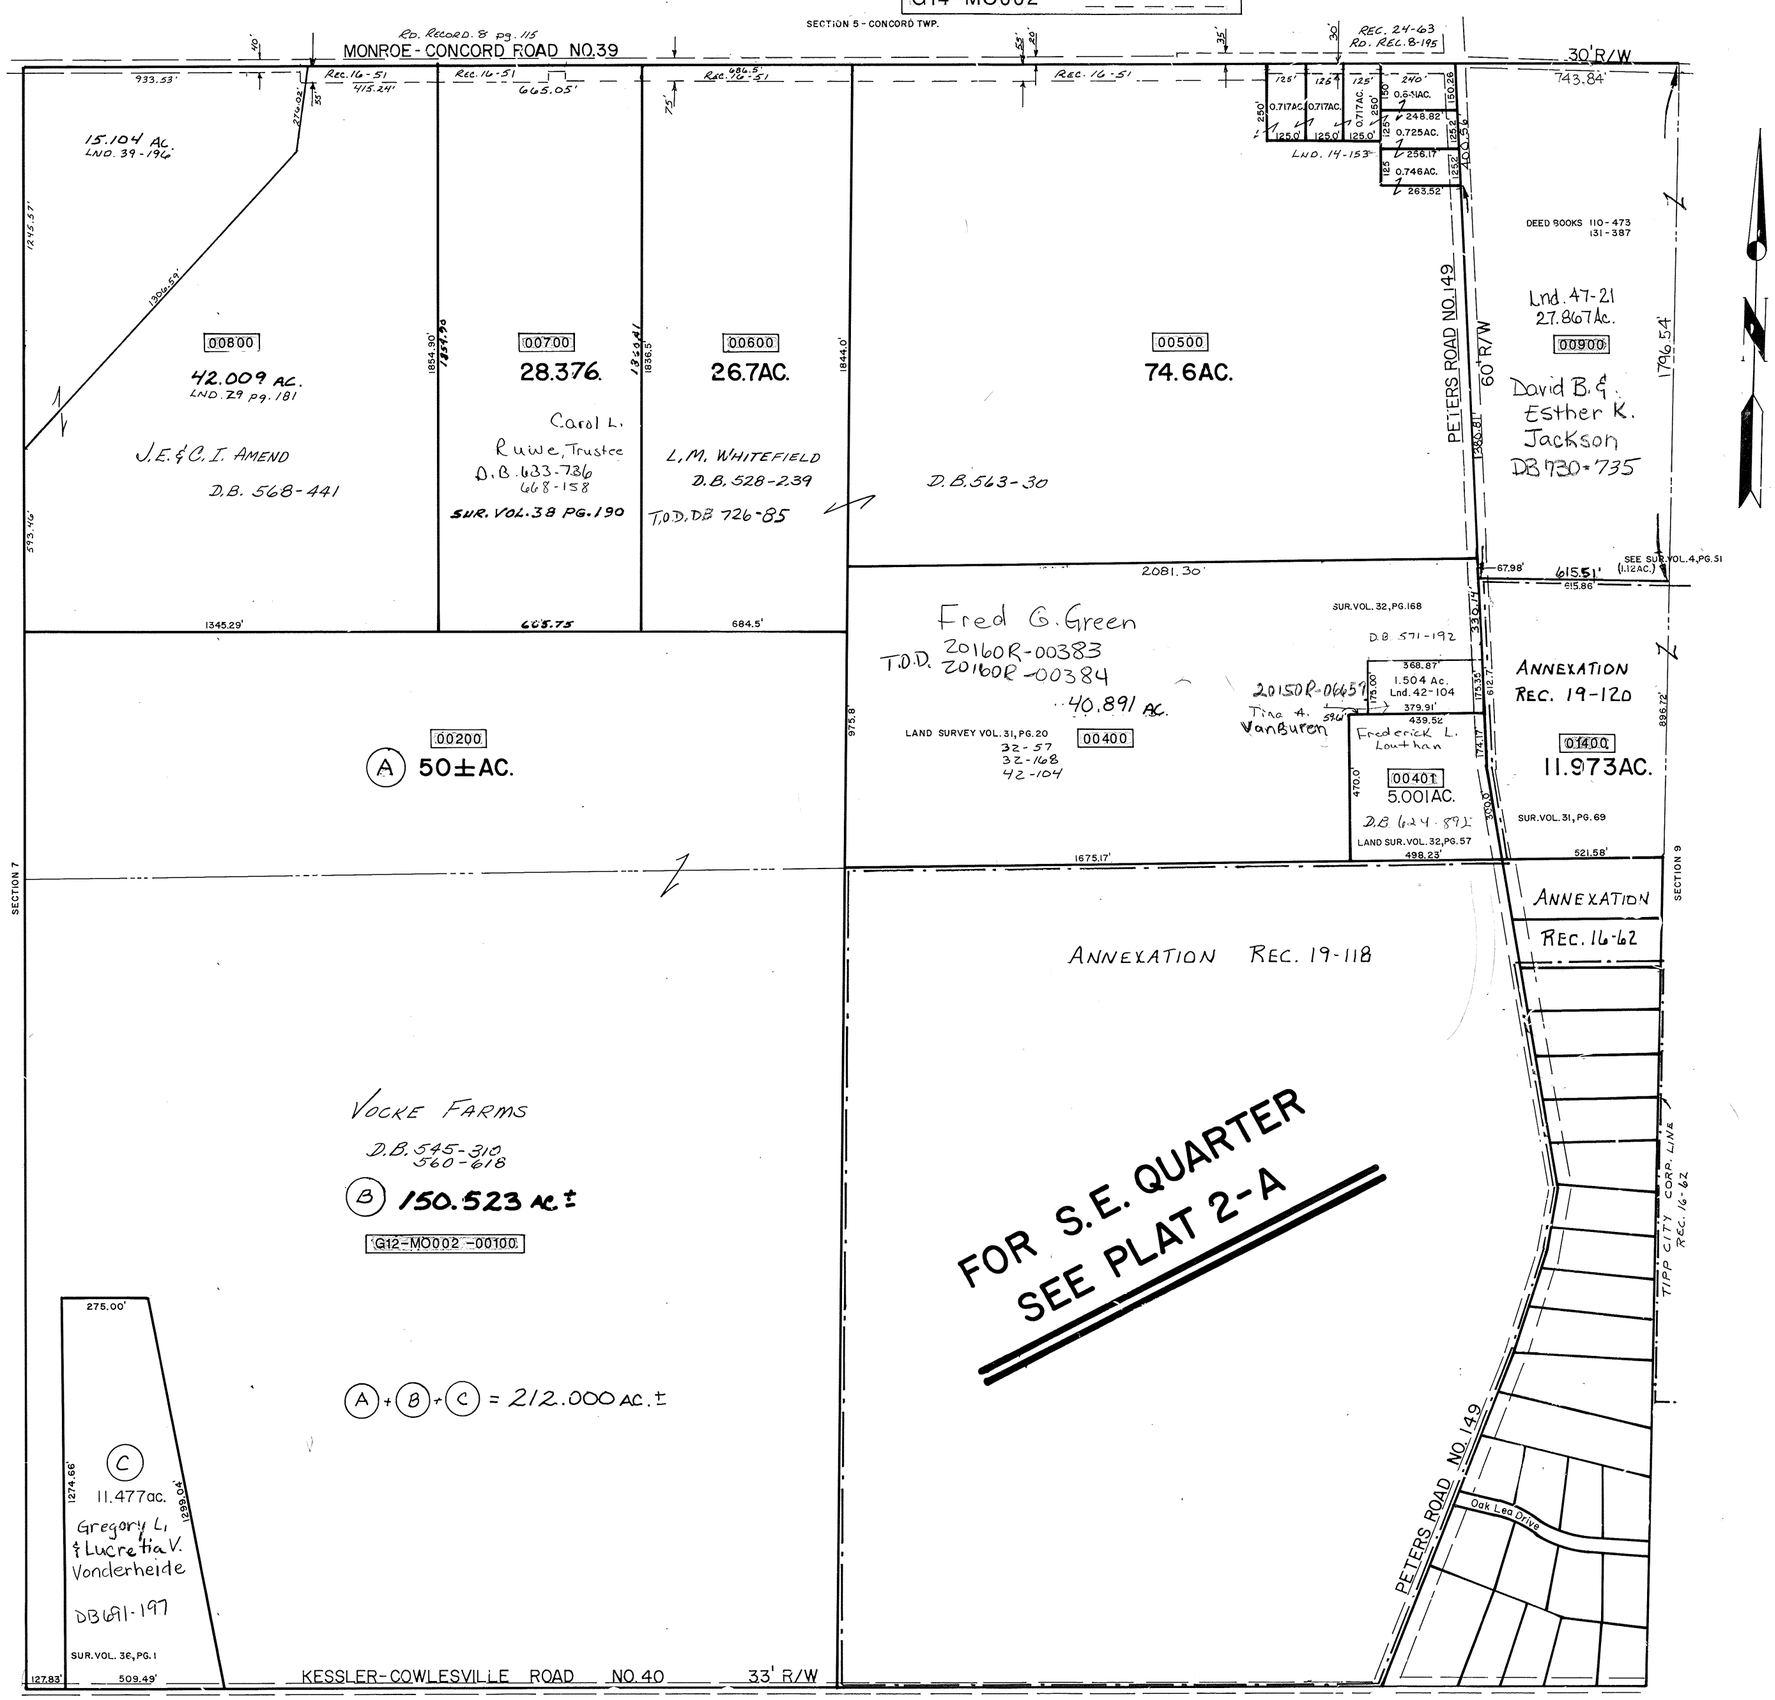

section 17

REVISED 9-25-2013
D. VENTURA