SECTION 9 TOWN 4 RANGE 6

MONROE TOWNSHIP
MIAMI COUNTY, OHIO

PLAT 3F

SMDA NUMBER
G14–M0003F_–_____

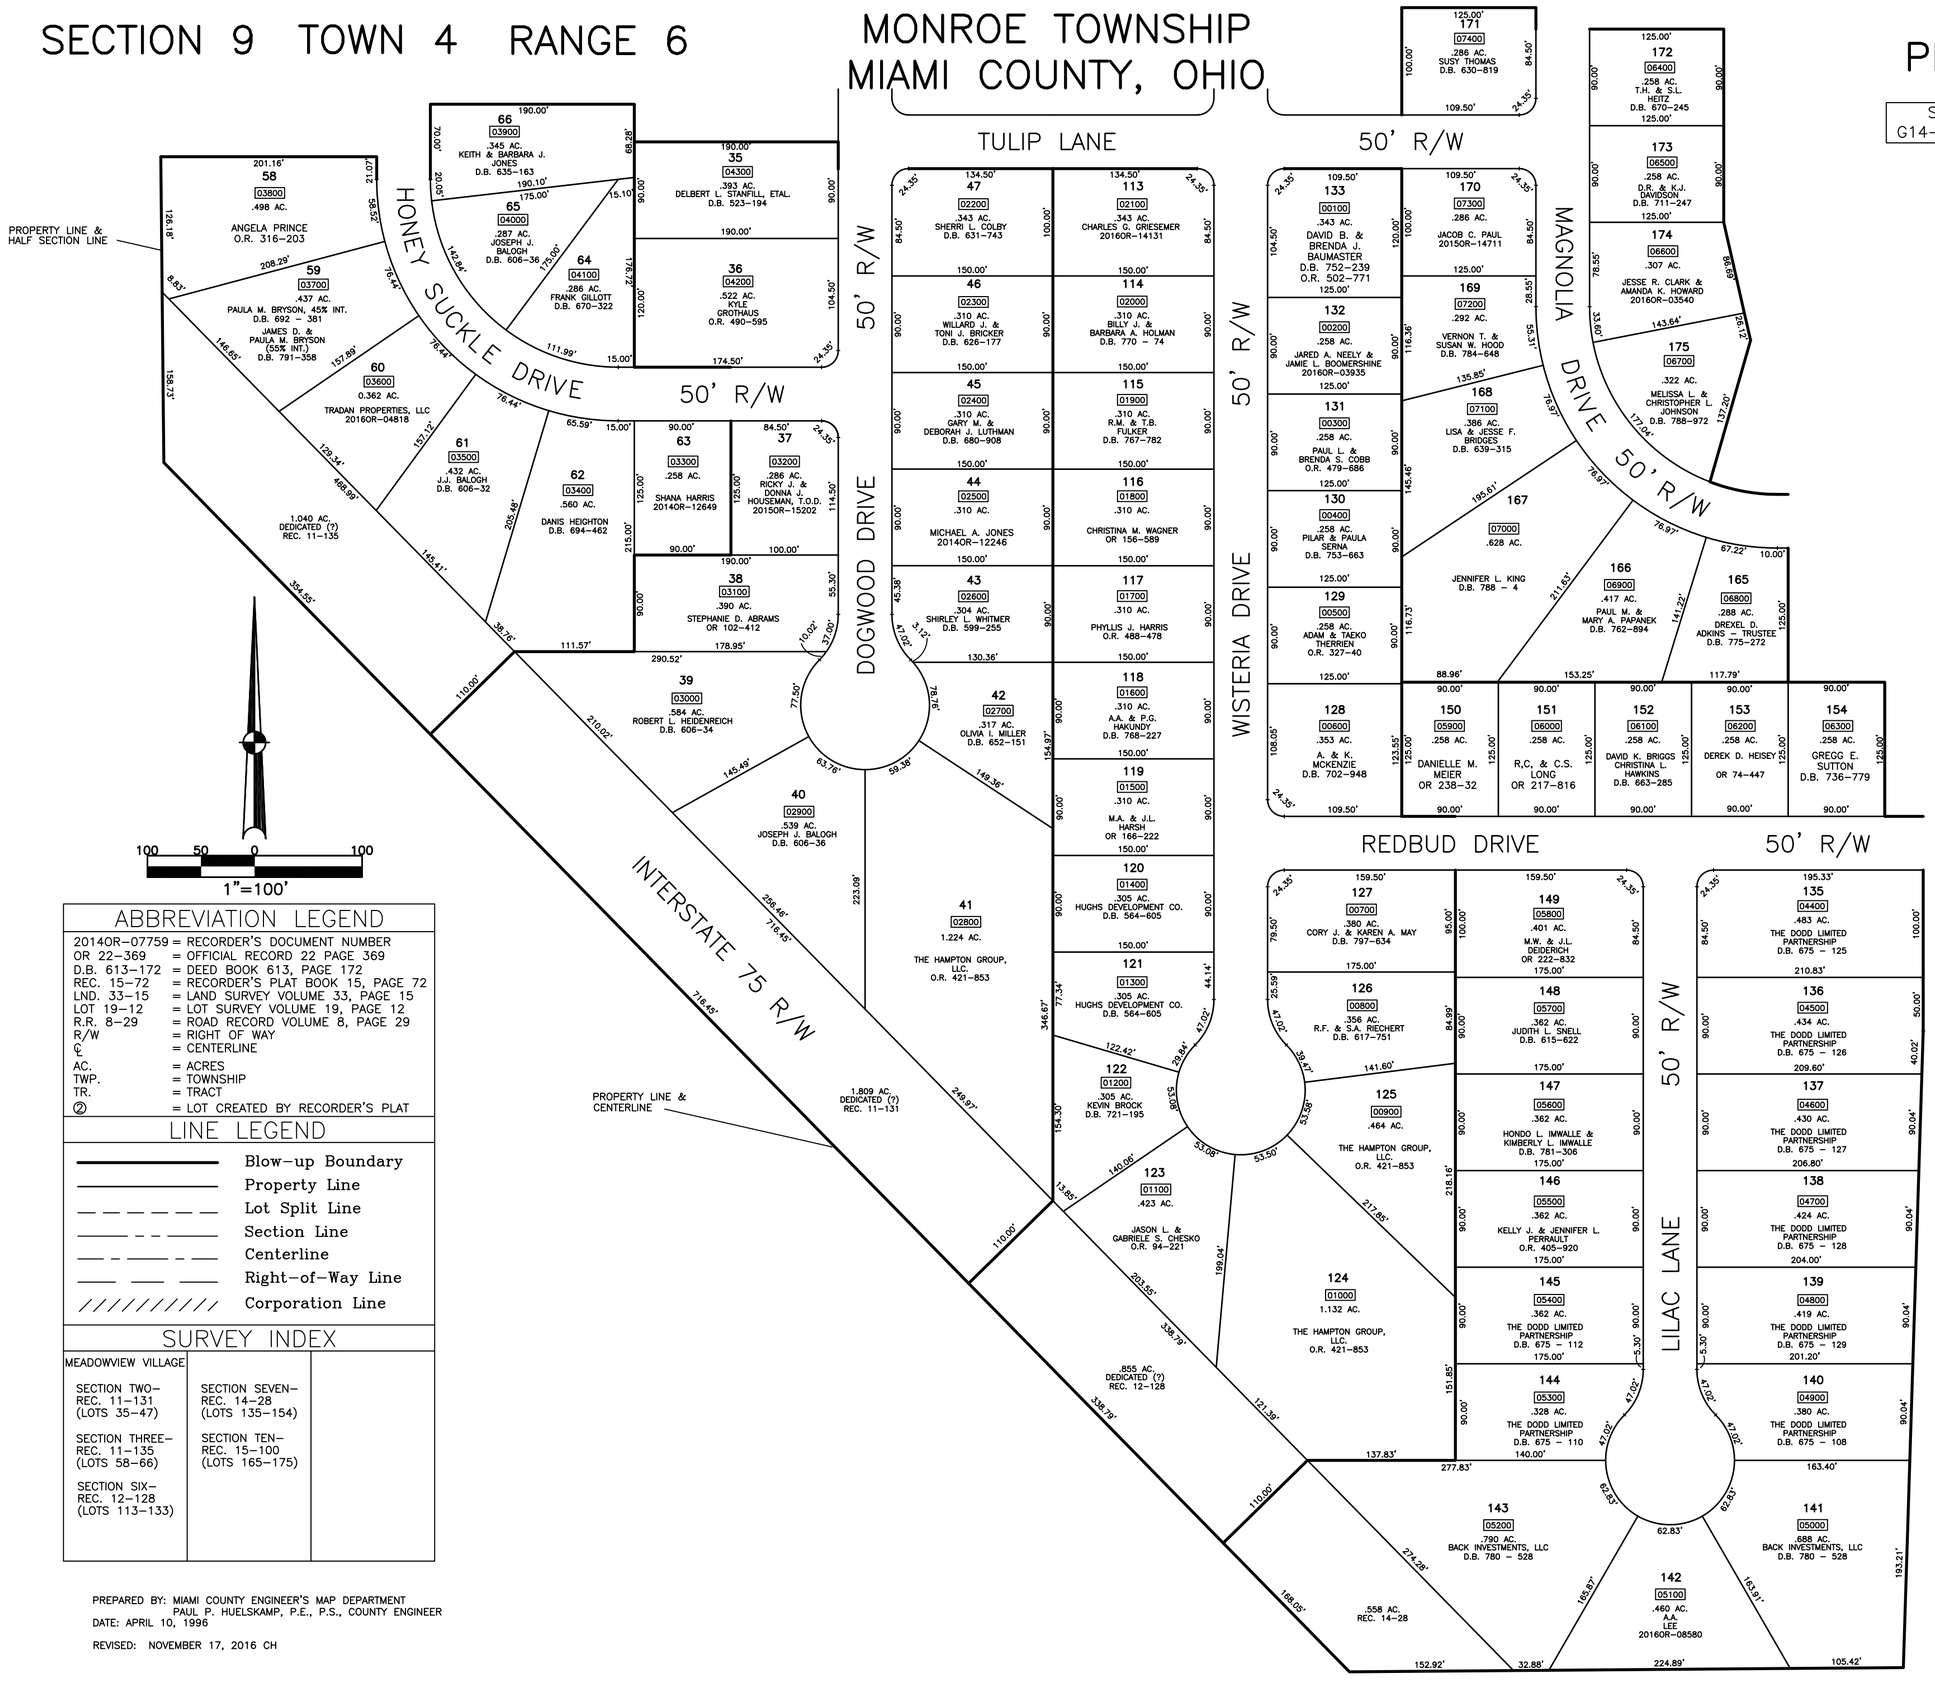

ABBREVIATION LEGEND

20140R–07759	= RECORDER'S DOCUMENT NUMBER
OR 22–369	= OFFICIAL RECORD 22 PAGE 369
D.B. 613–172	= DEED BOOK 613, PAGE 172
REC. 15–72	= RECORDER'S PLAT BOOK 15, PAGE 72
LND. 33–15	= LAND SURVEY VOLUME 33, PAGE 15
LOT 19–12	= LOT SURVEY VOLUME 19, PAGE 12
R.R. 8–29	= ROAD RECORD VOLUME 8, PAGE 29
R/W	= RIGHT OF WAY
℄	= CENTERLINE
AC.	= ACRES
TWP.	= TOWNSHIP
TR.	= TRACT
②	= LOT CREATED BY RECORDER'S PLAT

LINE LEGEND

- Blow–up Boundary
- Property Line
- Lot Split Line
- Section Line
- Centerline
- Right–of–Way Line
- Corporation Line

SURVEY INDEX

MEADOWVIEW VILLAGE

SECTION TWO– REC. 11–131 (LOTS 35–47)

SECTION THREE– REC. 11–135 (LOTS 58–66)

SECTION SIX– REC. 12–128 (LOTS 113–133)

SECTION SEVEN– REC. 14–28 (LOTS 135–154)

SECTION TEN– REC. 15–100 (LOTS 165–175)

PREPARED BY: MIAMI COUNTY ENGINEER'S MAP DEPARTMENT
PAUL P. HUELSKAMP, P.E., P.S., COUNTY ENGINEER
DATE: APRIL 10, 1996

REVISED: NOVEMBER 17, 2016 CH