MONROE TWP.
MIAMI COUNTY, OHIO

SECTION 21 TOWN 4 RANGE 6
SOUTHEAST QUARTER

PARCEL NUMBER
G12–_____

PLAT 15–B

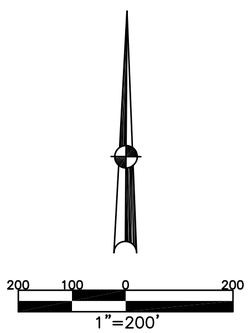

ABBREVIATION LEGEND

2014OR–07759	= RECORDER'S DOCUMENT NUMBER
OR 257–619	= OFFICIAL RECORD 257 PAGE 619
D.B. 613–172	= DEED BOOK 613, PAGE 172
REC. 15–72	= RECORDER'S PLAT BOOK 15, PAGE 72
LND. 33–15	= LAND SURVEY VOLUME 33, PAGE 15
LOT 19–12	= LOT SURVEY VOLUME 19, PAGE 12
R.R. 8–29	= ROAD RECORD VOLUME 8, PAGE 29
R/W	= RIGHT OF WAY
℄	= CENTERLINE
AC.	= ACRES
TWP.	= TOWNSHIP
TR.	= TRACT
②	= LOT CREATED BY RECORDER'S PLAT

LINE LEGEND

- Blow–up Boundary
- Property Line
- Lot Split Line
- Section Line
- Centerline
- Right–of–Way Line
- Corporation Line

SURVEY INDEX

LND. 3–378 LND. 18–14 LND. 32–77	REC. 9–77 REC. 9–108 REC. 9–120 REC. 9–130 REC. 9–146 REC. 9–148 REC. 10–16 REC. 18–81 REC. 25–2 RSMD 154	

SEGMENT	LENGTH
A	24.35'
B	11.80'
C	22.35'
D	10.33'
E	12.02'
F	48.67'
G	15.97'
H	23.20'
I	15.50'
J	10.85'

BUCKINGHAM SQUARE
SEC. 1
REC. 9–77
LOTS 1–27

BUCKINGHAM COURT
SEC. 1
REC. 9–108
LOTS 28–38

SEC. 2
REC. 9–120
LOTS 39–49

SEC. 3
REC. 9–130
LOTS 50–58

SEC. 4
REC. 9–148
LOTS 59–77

SEC. 5
REC. 10–16
LOTS 78–91

BUCKINGHAM COURT
COMMERCIAL
REC. 9–146
LOTS 92–99

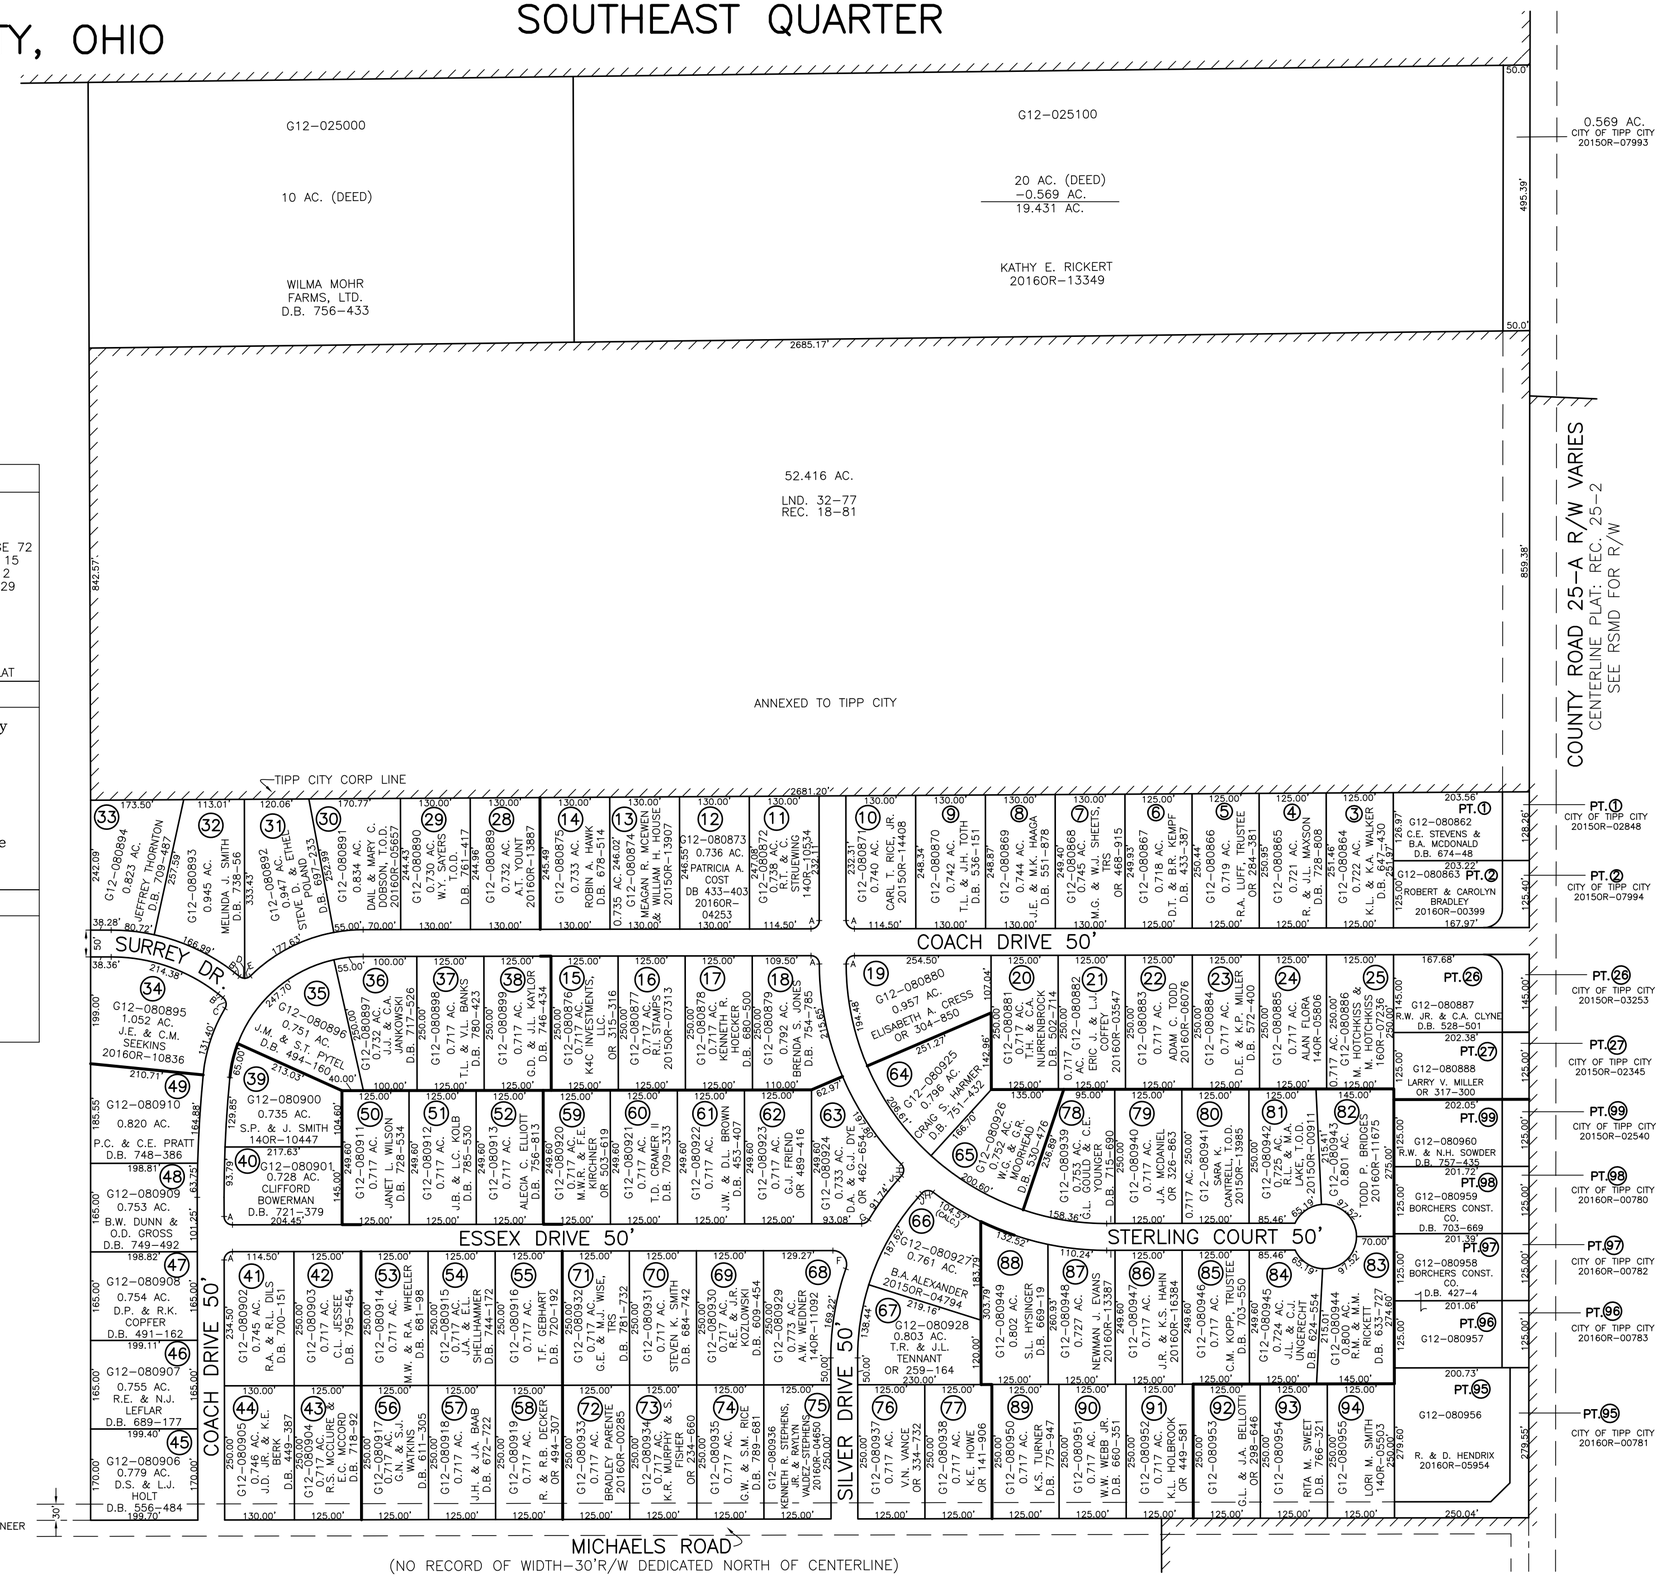

PREPARED BY: MIAMI COUNTY ENGINEER'S MAP DEPARTMENT
PAUL P. HUELSKAMP, P.E., P.S., COUNTY ENGINEER
DATE: DECEMBER 12, 2014 MB

REVISED: DECEMBER 30, 2016 CH