MONROE TWP.
MIAMI COUNTY, OHIO

SECTION 21 TOWN 4 RANGE
SOUTHWEST QUARTER

PARCEL NUMBER
G12–_____

PLAT 15–C

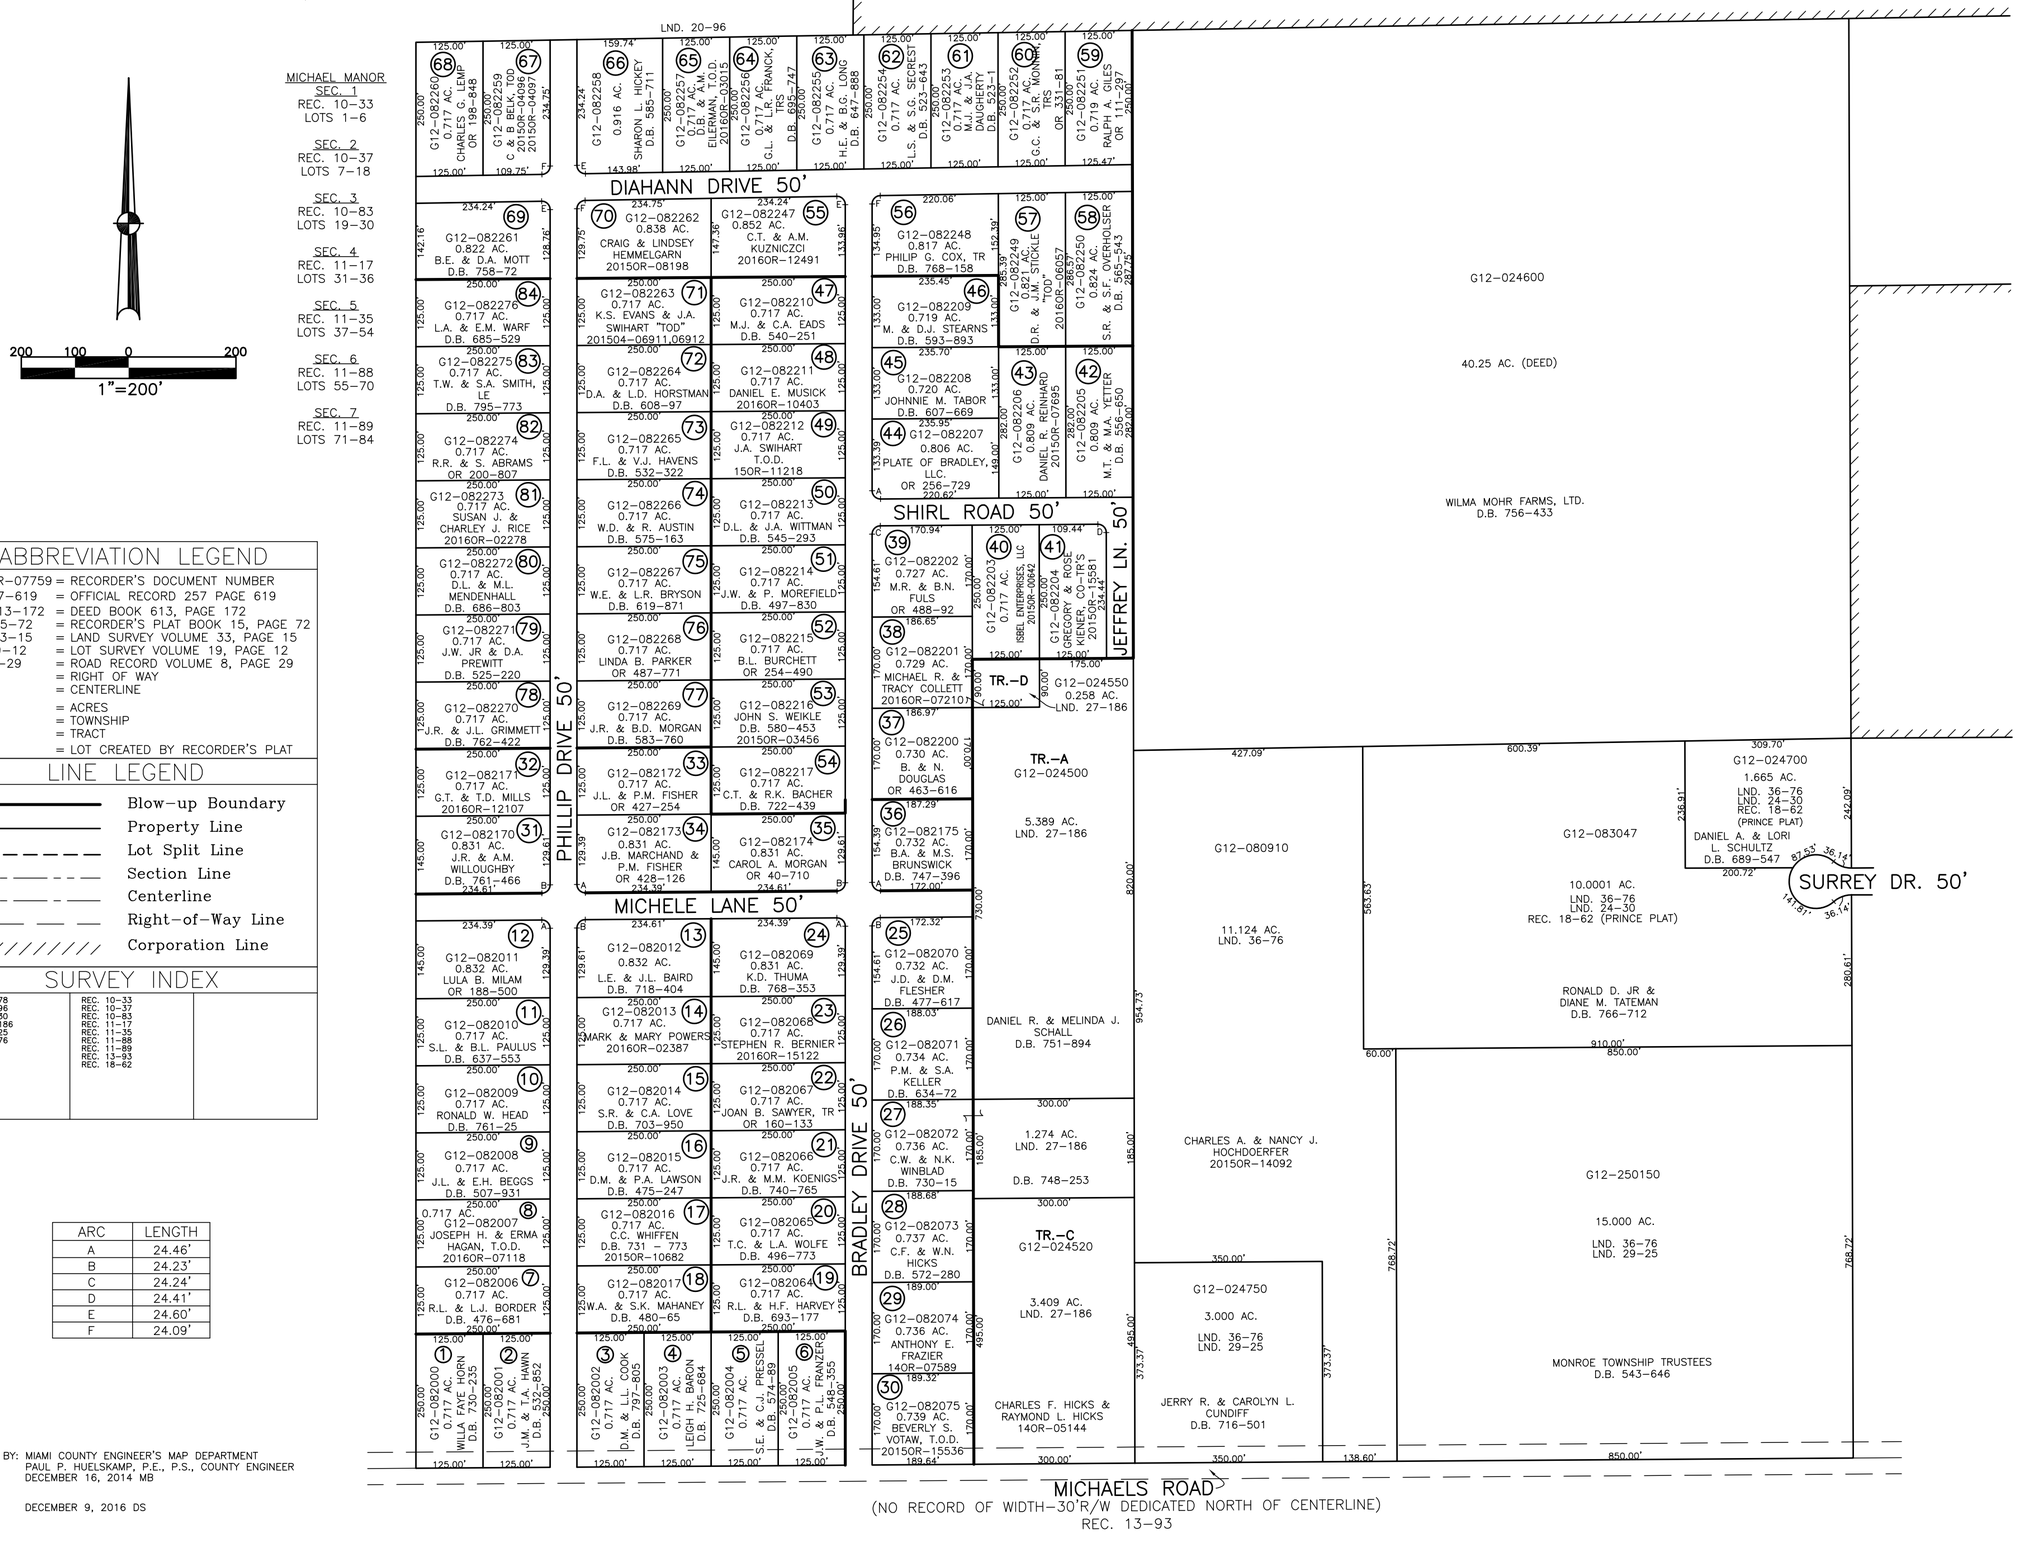

MICHAEL MANOR
SEC. 1
REC. 10–33
LOTS 1–6

SEC. 2
REC. 10–37
LOTS 7–18

SEC. 3
REC. 10–83
LOTS 19–30

SEC. 4
REC. 11–17
LOTS 31–36

SEC. 5
REC. 11–35
LOTS 37–54

SEC. 6
REC. 11–88
LOTS 55–70

SEC. 7
REC. 11–89
LOTS 71–84

ABBREVIATION LEGEND

20140R–07759	= RECORDER'S DOCUMENT NUMBER
OR 257–619	= OFFICIAL RECORD 257 PAGE 619
D.B. 613–172	= DEED BOOK 613, PAGE 172
REC. 15–72	= RECORDER'S PLAT BOOK 15, PAGE 72
LND. 33–15	= LAND SURVEY VOLUME 33, PAGE 15
LOT 19–12	= LOT SURVEY VOLUME 19, PAGE 12
R.R. 8–29	= ROAD RECORD VOLUME 8, PAGE 29
R/W	= RIGHT OF WAY
℄	= CENTERLINE
AC.	= ACRES
TWP.	= TOWNSHIP
TR.	= TRACT
②	= LOT CREATED BY RECORDER'S PLAT

LINE LEGEND

- Blow–up Boundary
- Property Line
- Lot Split Line
- Section Line
- Centerline
- Right–of–Way Line
- Corporation Line

SURVEY INDEX

LND. 3–378 LND. 20–96 LND. 24–30 LND. 27–186 LND. 29–25 LND. 36–76	REC. 10–33 REC. 10–37 REC. 10–83 REC. 11–17 REC. 11–35 REC. 11–88 REC. 11–89 REC. 13–93 REC. 18–62	

ARC	LENGTH
A	24.46'
B	24.23'
C	24.24'
D	24.41'
E	24.60'
F	24.09'

PREPARED BY: MIAMI COUNTY ENGINEER'S MAP DEPARTMENT
PAUL P. HUELSKAMP, P.E., P.S., COUNTY ENGINEER
DATE: DECEMBER 16, 2014 MB

REVISED: DECEMBER 9, 2016 DS