MONROE TWP. SECTION 28 TOWN 4 RANGE 6 PLAT 24

MIAMI COUNTY, OHIO

PARCEL NUMBER
G12–_____

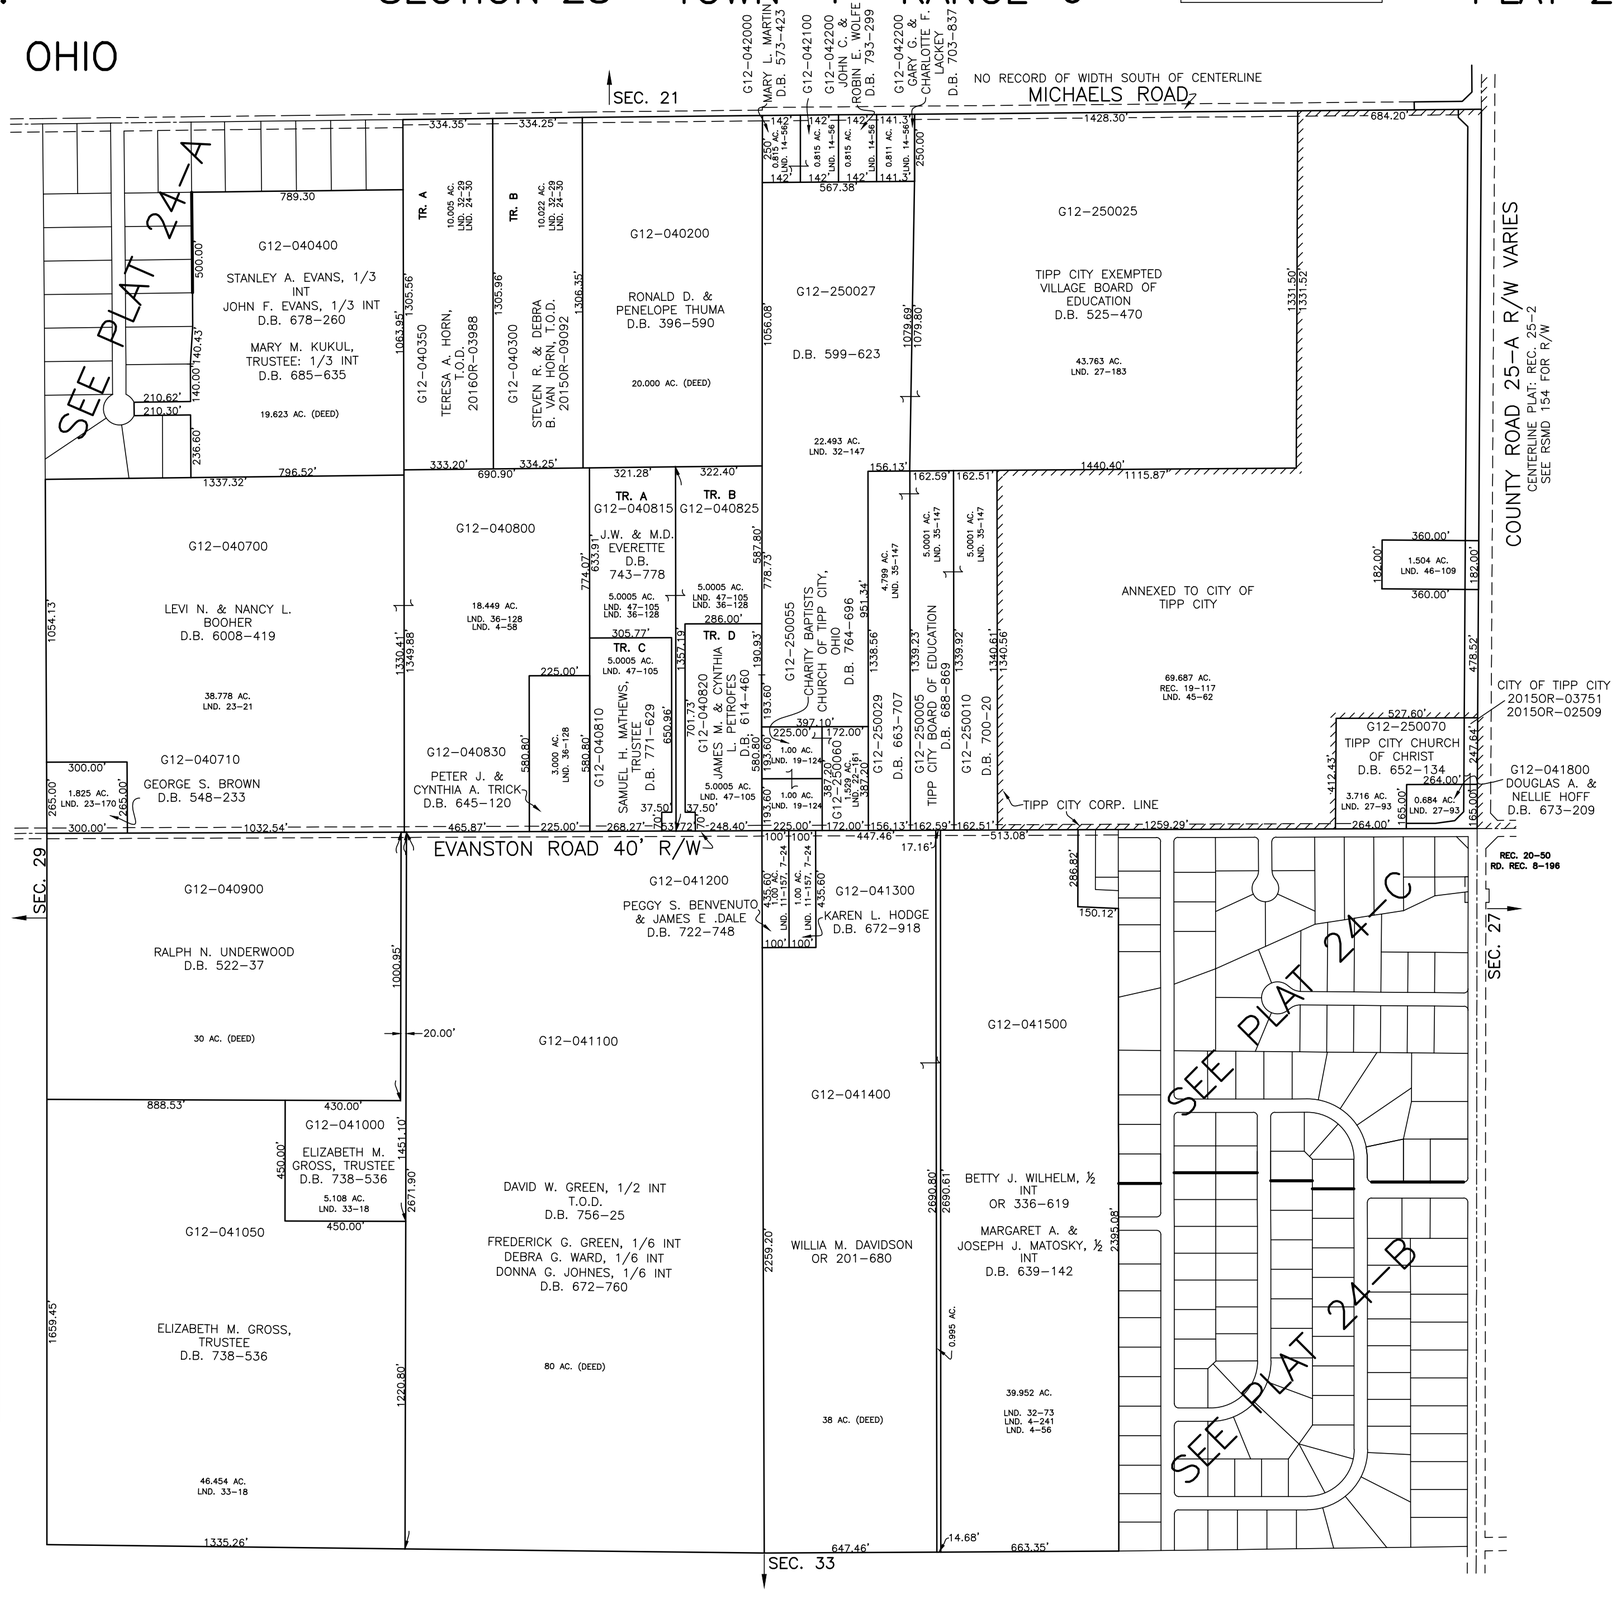

400 200 0 400
1"=400'

ABBREVIATION LEGEND

20140R–07759	= RECORDER'S DOCUMENT NUMBER
OR 257–619	= OFFICIAL RECORD 257 PAGE 619
D.B. 613–172	= DEED BOOK 613, PAGE 172
REC. 15–72	= RECORDER'S PLAT BOOK 15, PAGE 72
LND. 33–15	= LAND SURVEY VOLUME 33, PAGE 15
LOT 19–12	= LOT SURVEY VOLUME 19, PAGE 12
R.R. 8–29	= ROAD RECORD VOLUME 8, PAGE 29
R/W	= RIGHT OF WAY
℄	= CENTERLINE
AC.	= ACRES
TWP.	= TOWNSHIP
TR.	= TRACT
②	= LOT CREATED BY RECORDER'S PLAT

LINE LEGEND

- Blow–up Boundary
- Property Line
- Lot Split Line
- Section Line
- Centerline
- Right–of–Way Line
- Corporation Line

SURVEY INDEX

NORTHEAST QUARTER

LND. 14–56
LND. 19–124
LND. 22–161
LND. 27–93
LND. 27–183
LND. 35–147
LND. 45–62
LND. 46–109
LND. 41–135
LND. 54–90
LND. 54–162
LND. 55–24

REC. 19–117
REC. 20–50
REC. 25–2
RD. REC. 8–196
RSMD 154

SOUTHEAST QUARTER

LND. 4–56
LND. 4–241
LND. 7–24
LND. 11–57
LND. 24–3
LND. 32–73

REC. 20–50

RD. REC. 8–196

SOUTHWEST QUARTER

LND. 33–18

NORTHWEST QUARTER

LND. 4–58
LND. 11–39
LND. 23–21
LND. 23–170
LND. 24–30
LND. 32–29
LND. 36–128
LND. 47–105

RD. SURVEY 8–51

PREPARED BY: MIAMI COUNTY ENGINEER'S MAP DEPARTMENT
PAUL P. HUELSKAMP, P.E., P.S., COUNTY ENGINEER
DATE: DECEMBER 8, 2014 MB

REVISED: APRIL 8, 2016 DS