MONROE TWP.
MIAMI COUNTY, OHIO

SECTION 28 TOWN 4 RANGE 6
PT. SE 1/4

PARCEL NUMBER
G12–_____

PLAT 24–C

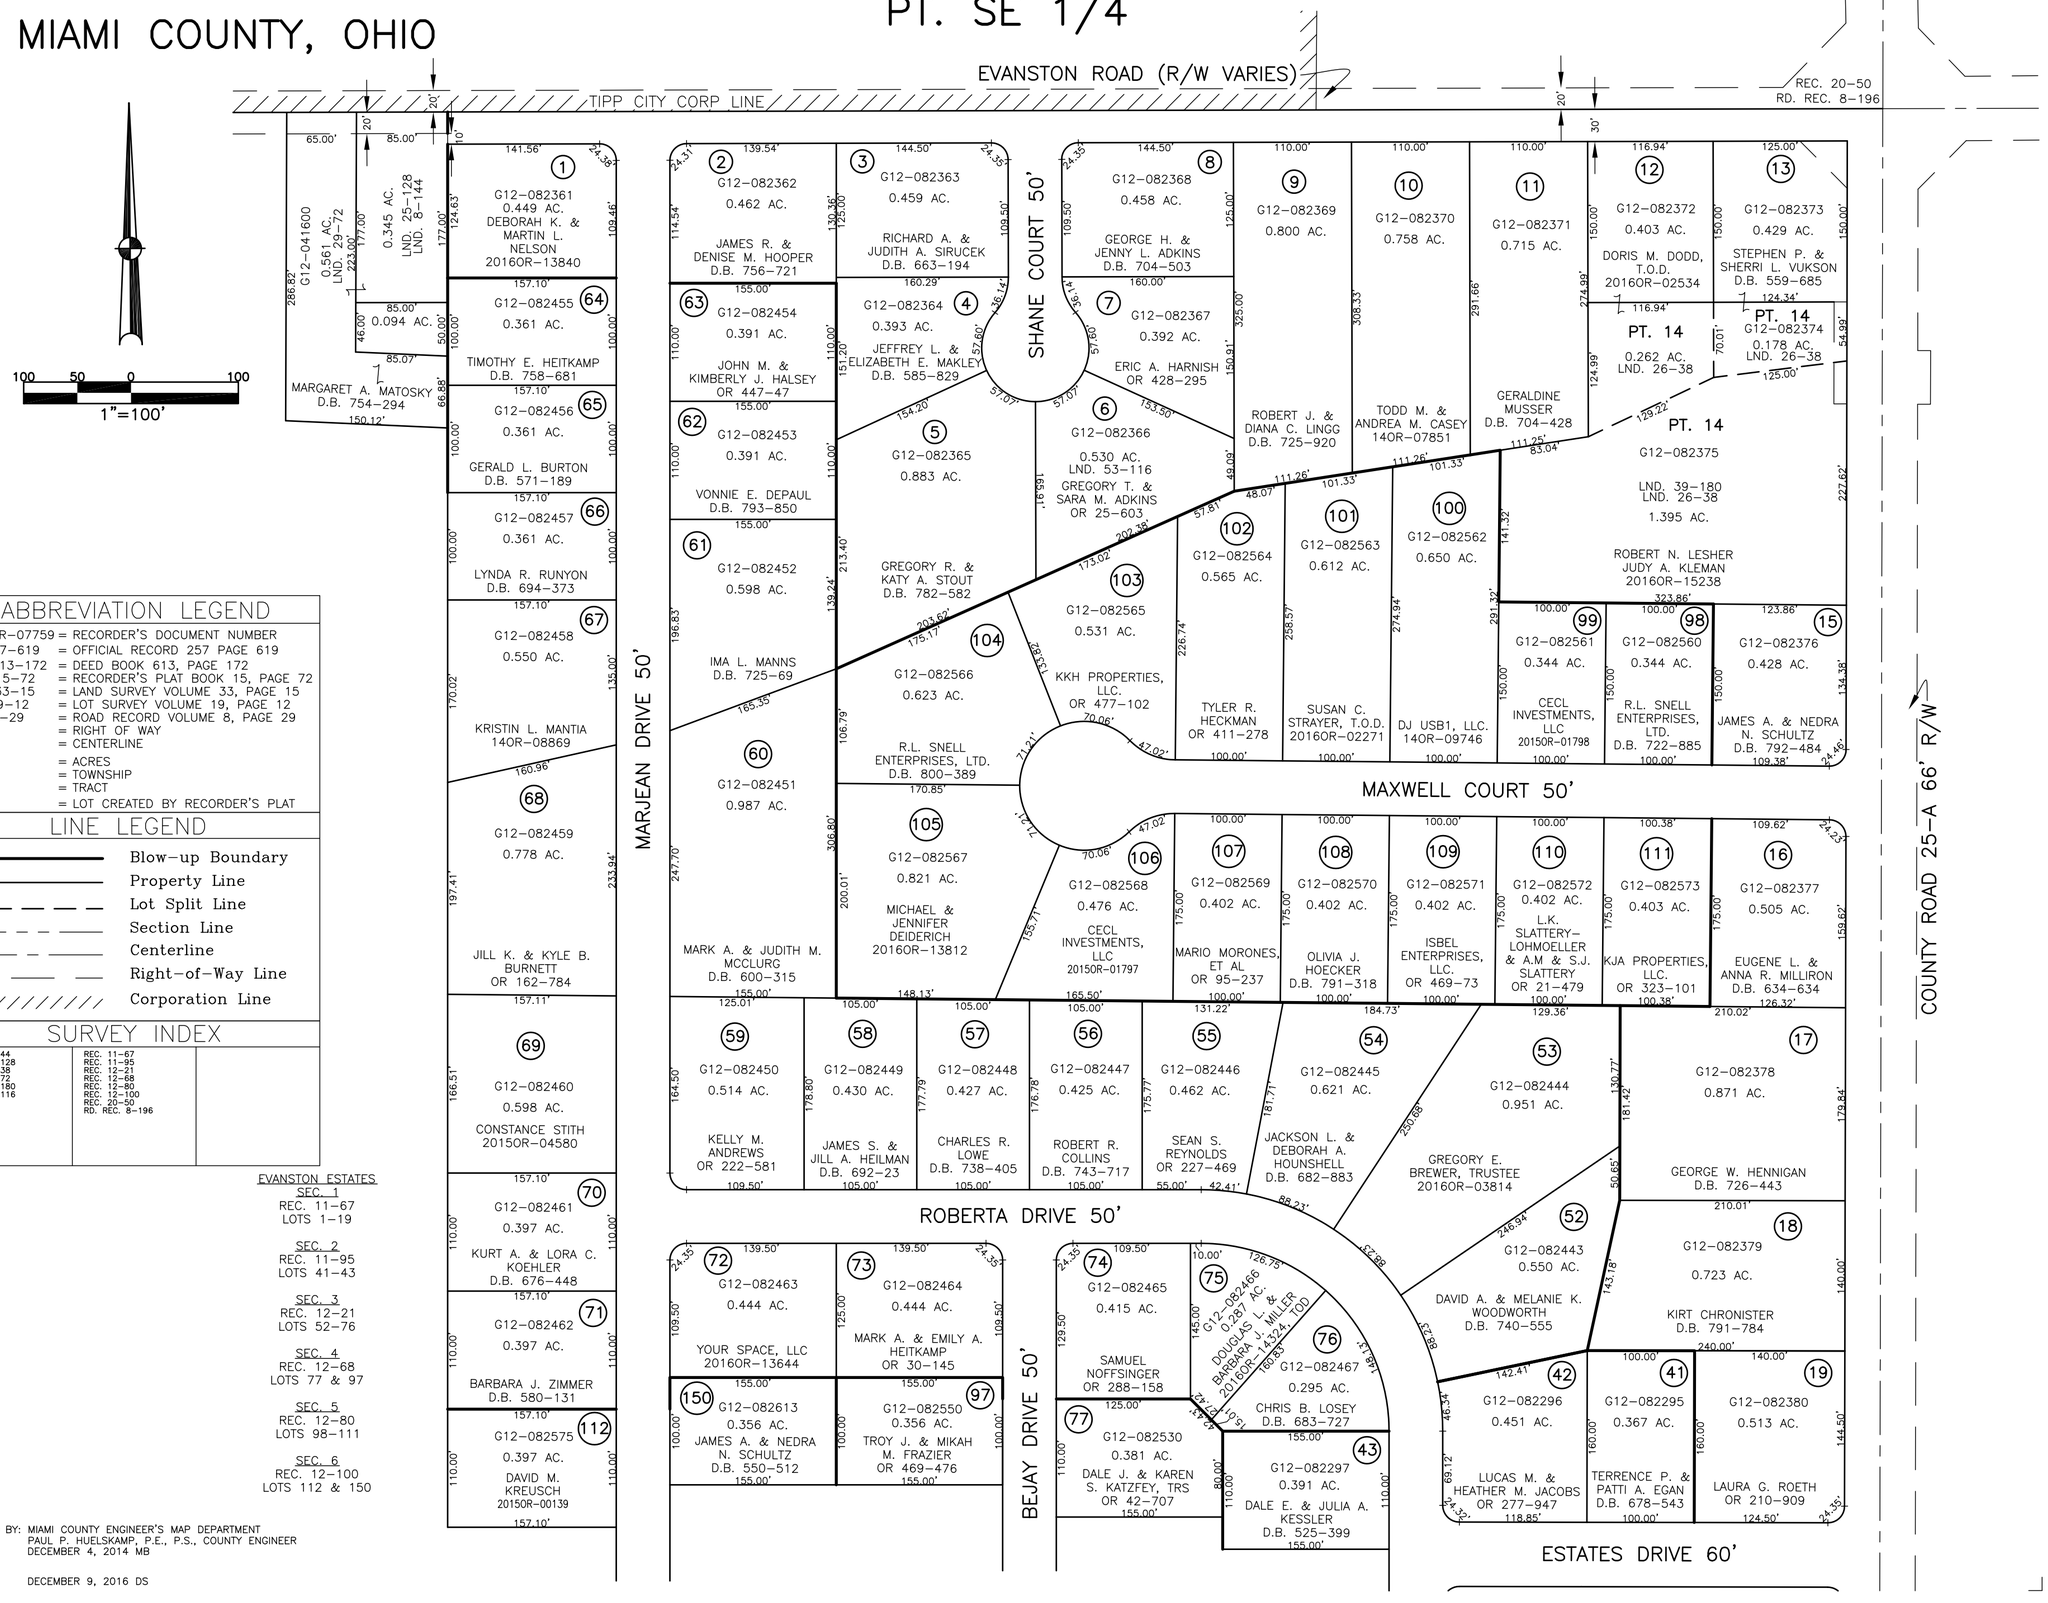

ABBREVIATION LEGEND

20140R–07759	= RECORDER'S DOCUMENT NUMBER
OR 257–619	= OFFICIAL RECORD 257 PAGE 619
D.B. 613–172	= DEED BOOK 613, PAGE 172
REC. 15–72	= RECORDER'S PLAT BOOK 15, PAGE 72
LND. 33–15	= LAND SURVEY VOLUME 33, PAGE 15
LOT 19–12	= LOT SURVEY VOLUME 19, PAGE 12
R.R. 8–29	= ROAD RECORD VOLUME 8, PAGE 29
R/W	= RIGHT OF WAY
℄	= CENTERLINE
AC.	= ACRES
TWP.	= TOWNSHIP
TR.	= TRACT
②	= LOT CREATED BY RECORDER'S PLAT

LINE LEGEND

- Blow–up Boundary
- Property Line
- Lot Split Line
- Section Line
- Centerline
- Right–of–Way Line
- Corporation Line

SURVEY INDEX

LND. 8–144 LND. 25–128 LND. 26–38 LND. 29–72 LND. 39–180 LND. 53–116	REC. 11–67 REC. 11–95 REC. 12–21 REC. 12–68 REC. 12–80 REC. 12–100 REC. 20–50 RD. REC. 8–196	

EVANSTON ESTATES
SEC. 1
REC. 11–67
LOTS 1–19

SEC. 2
REC. 11–95
LOTS 41–43

SEC. 3
REC. 12–21
LOTS 52–76

SEC. 4
REC. 12–68
LOTS 77 & 97

SEC. 5
REC. 12–80
LOTS 98–111

SEC. 6
REC. 12–100
LOTS 112 & 150

PREPARED BY: MIAMI COUNTY ENGINEER'S MAP DEPARTMENT
PAUL P. HUELSKAMP, P.E., P.S., COUNTY ENGINEER
DATE: DECEMBER 4, 2014 MB

REVISED: DECEMBER 9, 2016 DS